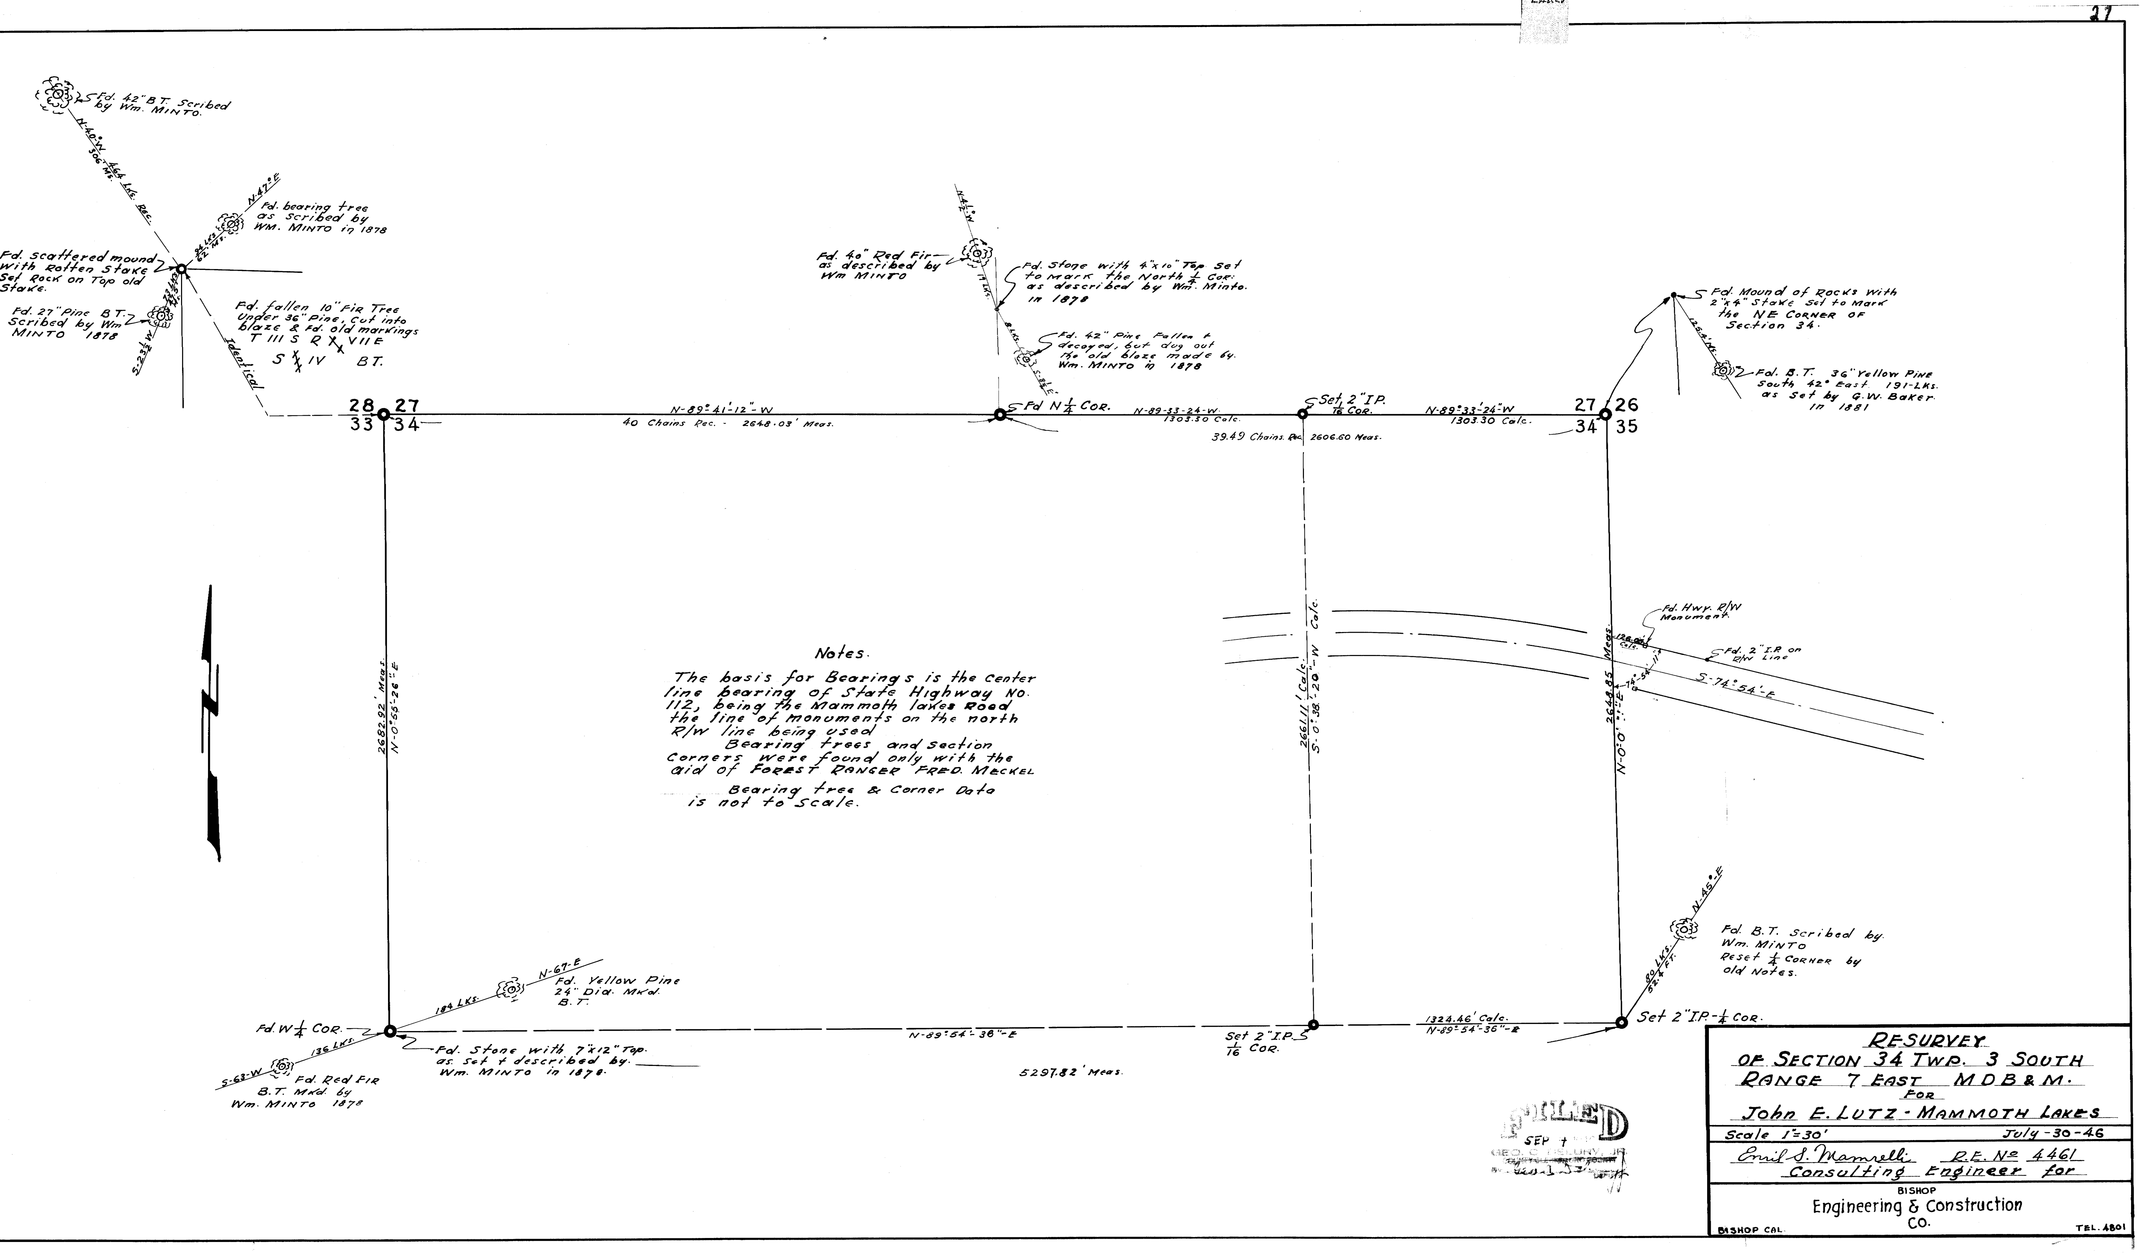

RESURVEY
OF SECTION 34 TWP. 3 SOUTH
RANGE 7 EAST M.D.B.&M.
FOR
John E. LUTZ - MAMMOTH LAKES

Scale 1"=30' July-30-46

Emil S. Mamelli R.E. No 4461
Consulting Engineer for
BISHOP
Engineering & Construction CO.
BISHOP CAL. TEL. 4801