C/P Vol 1 Page 18-C

MAMMOTH SIERRA CONDOMINIUM PLAN

TRACT NO. 36-117 MAMMOTH LAKES, CALIFORNIA

NOTE: Circled numbers represent building designations for elevations.

PLOT PLAN

1ST. FLOOR FINISH ELEVATIONS

Building	Elevation
1.	7853.12
2.	7855.89
3.	7856.49
4.	7854.39
5.	7852.27
6.	7851.97
7.	7853.20
8.	7855.32
9.	7855.34
10.	7855.75
11.	7858.30
Mgr.	7858.69
Rec.	7858.51

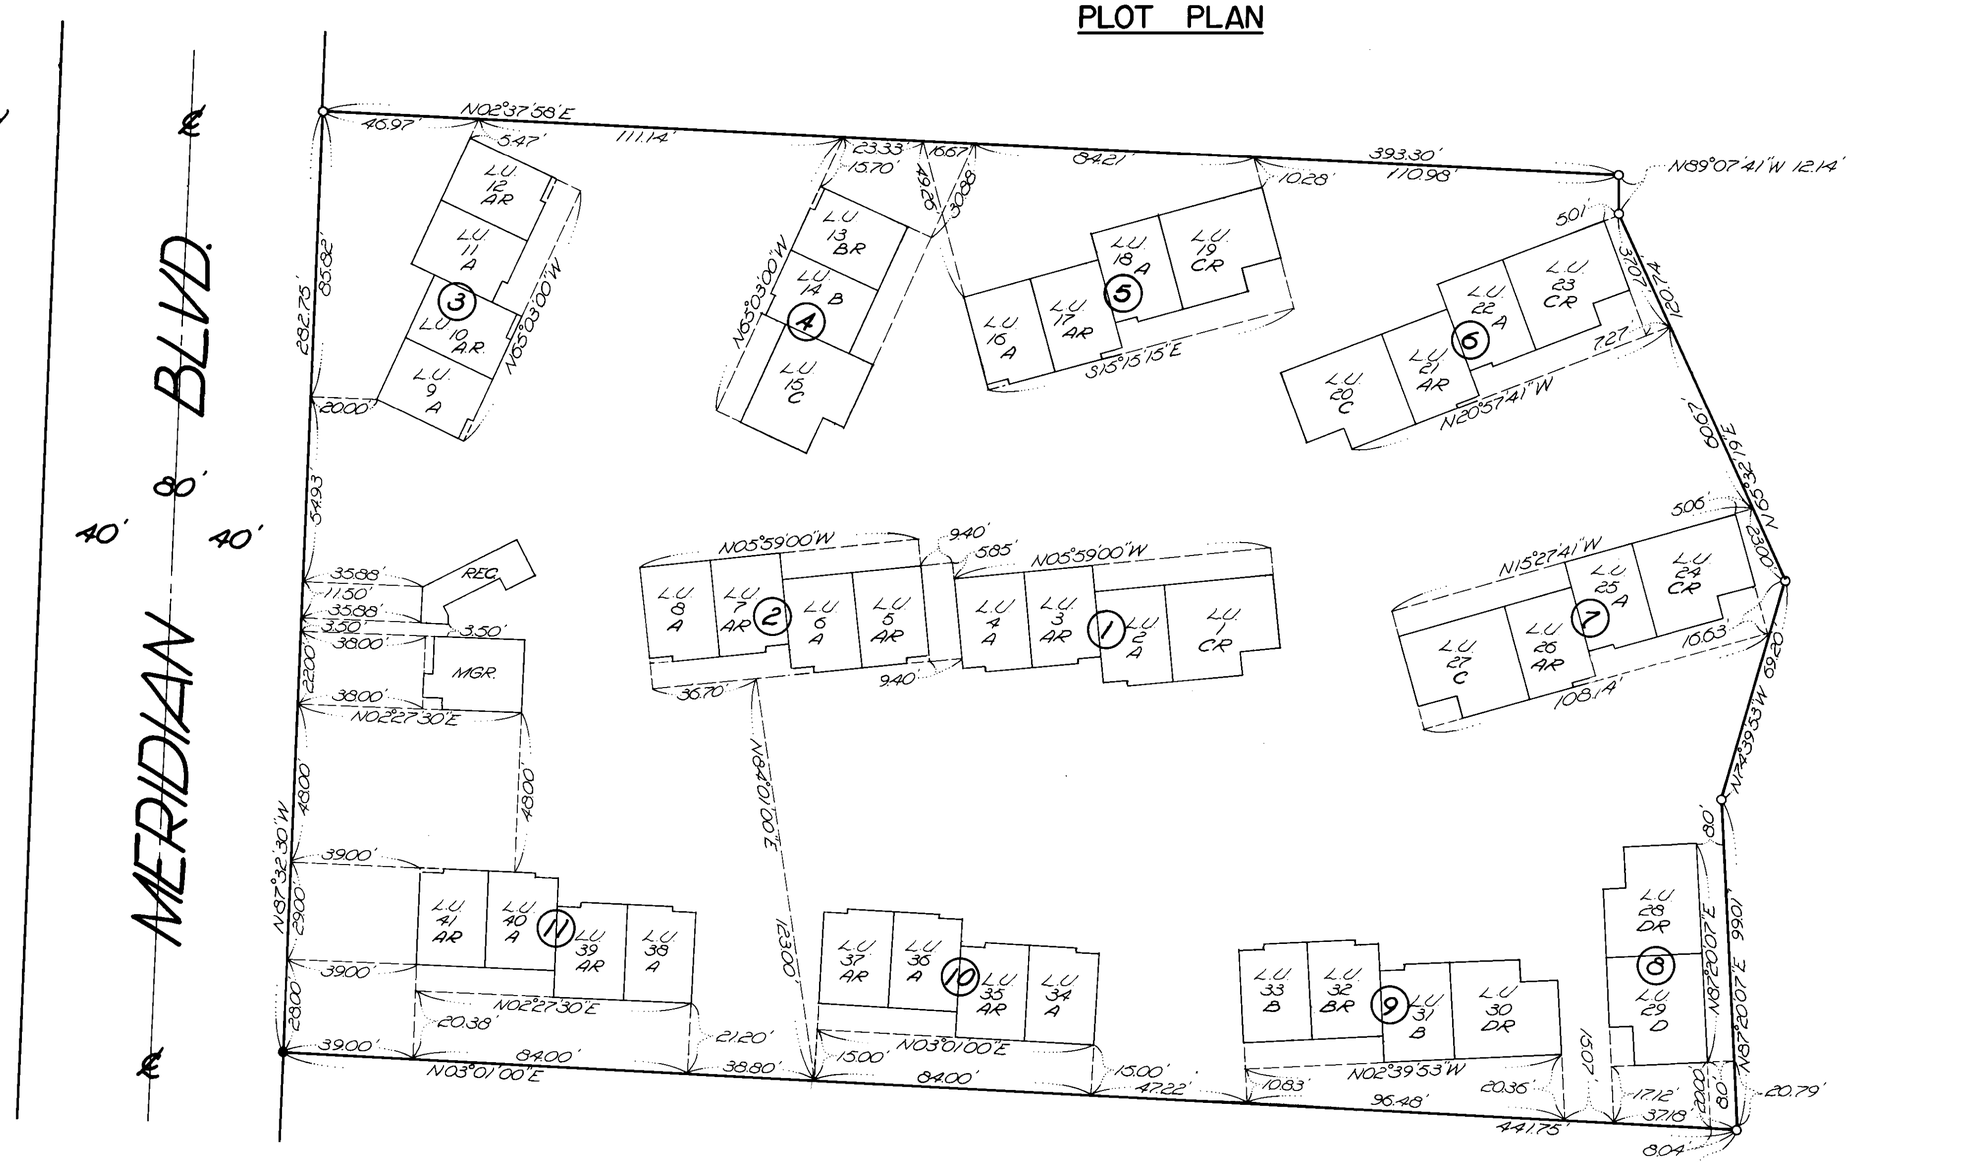

SCALE: 1" = 30'

NOTE:
A.R. = Type A Unit Reversed
B.R. = Type B Unit Reversed
C.R. = Type C Unit Reversed
D.R. = Type D Unit Reversed