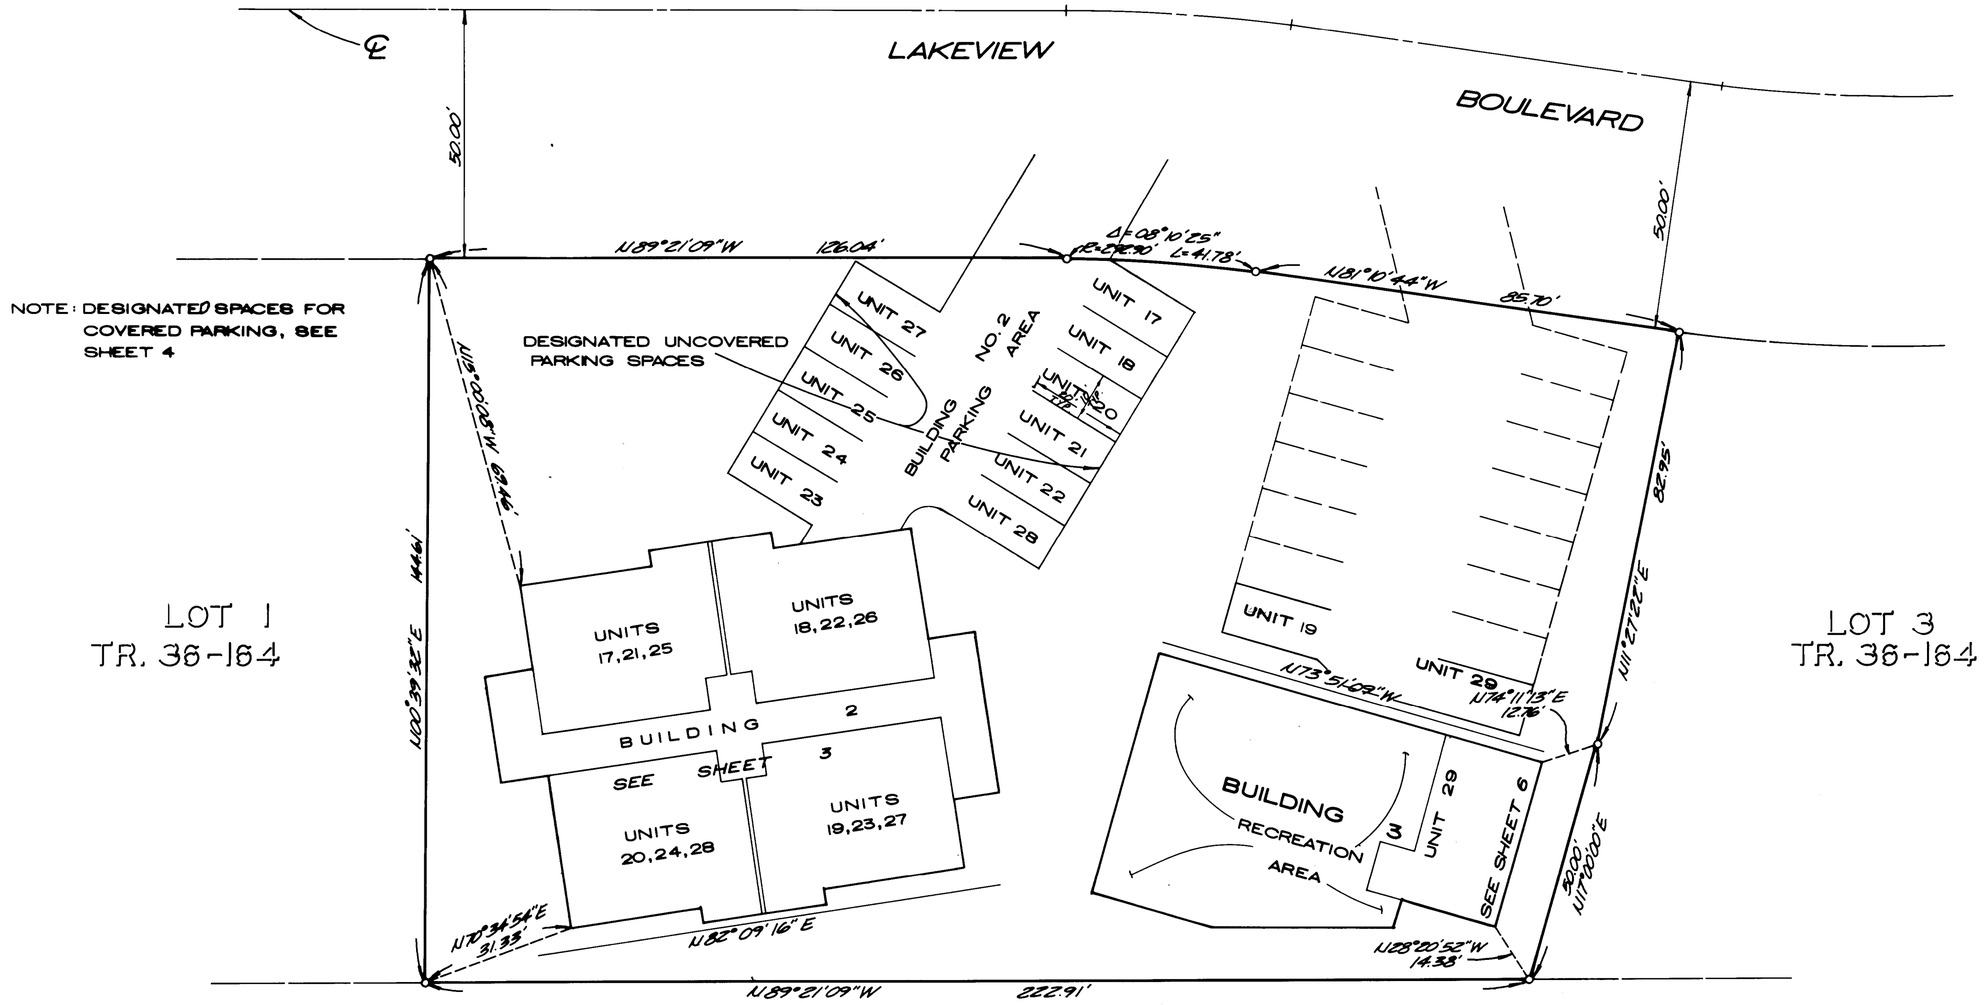

SITE PLAN

CONDOMINIUM PLAN FOR

SILVER BEAR LODGE

LOT 2 OF TRACT NO. 36-164, IN THE TOWN OF MAMMOTH LAKES, COUNTY OF MONO, STATE OF CALIFORNIA, AS PER MAP RECORDED IN BOOK 4, PAGE 50 OF MAPS, IN THE OFFICE OF THE COUNTY RECORDER OF SAID COUNTY.

TRIAD ENGINEERING CORP., MAMMOTH LAKES, CALIF.