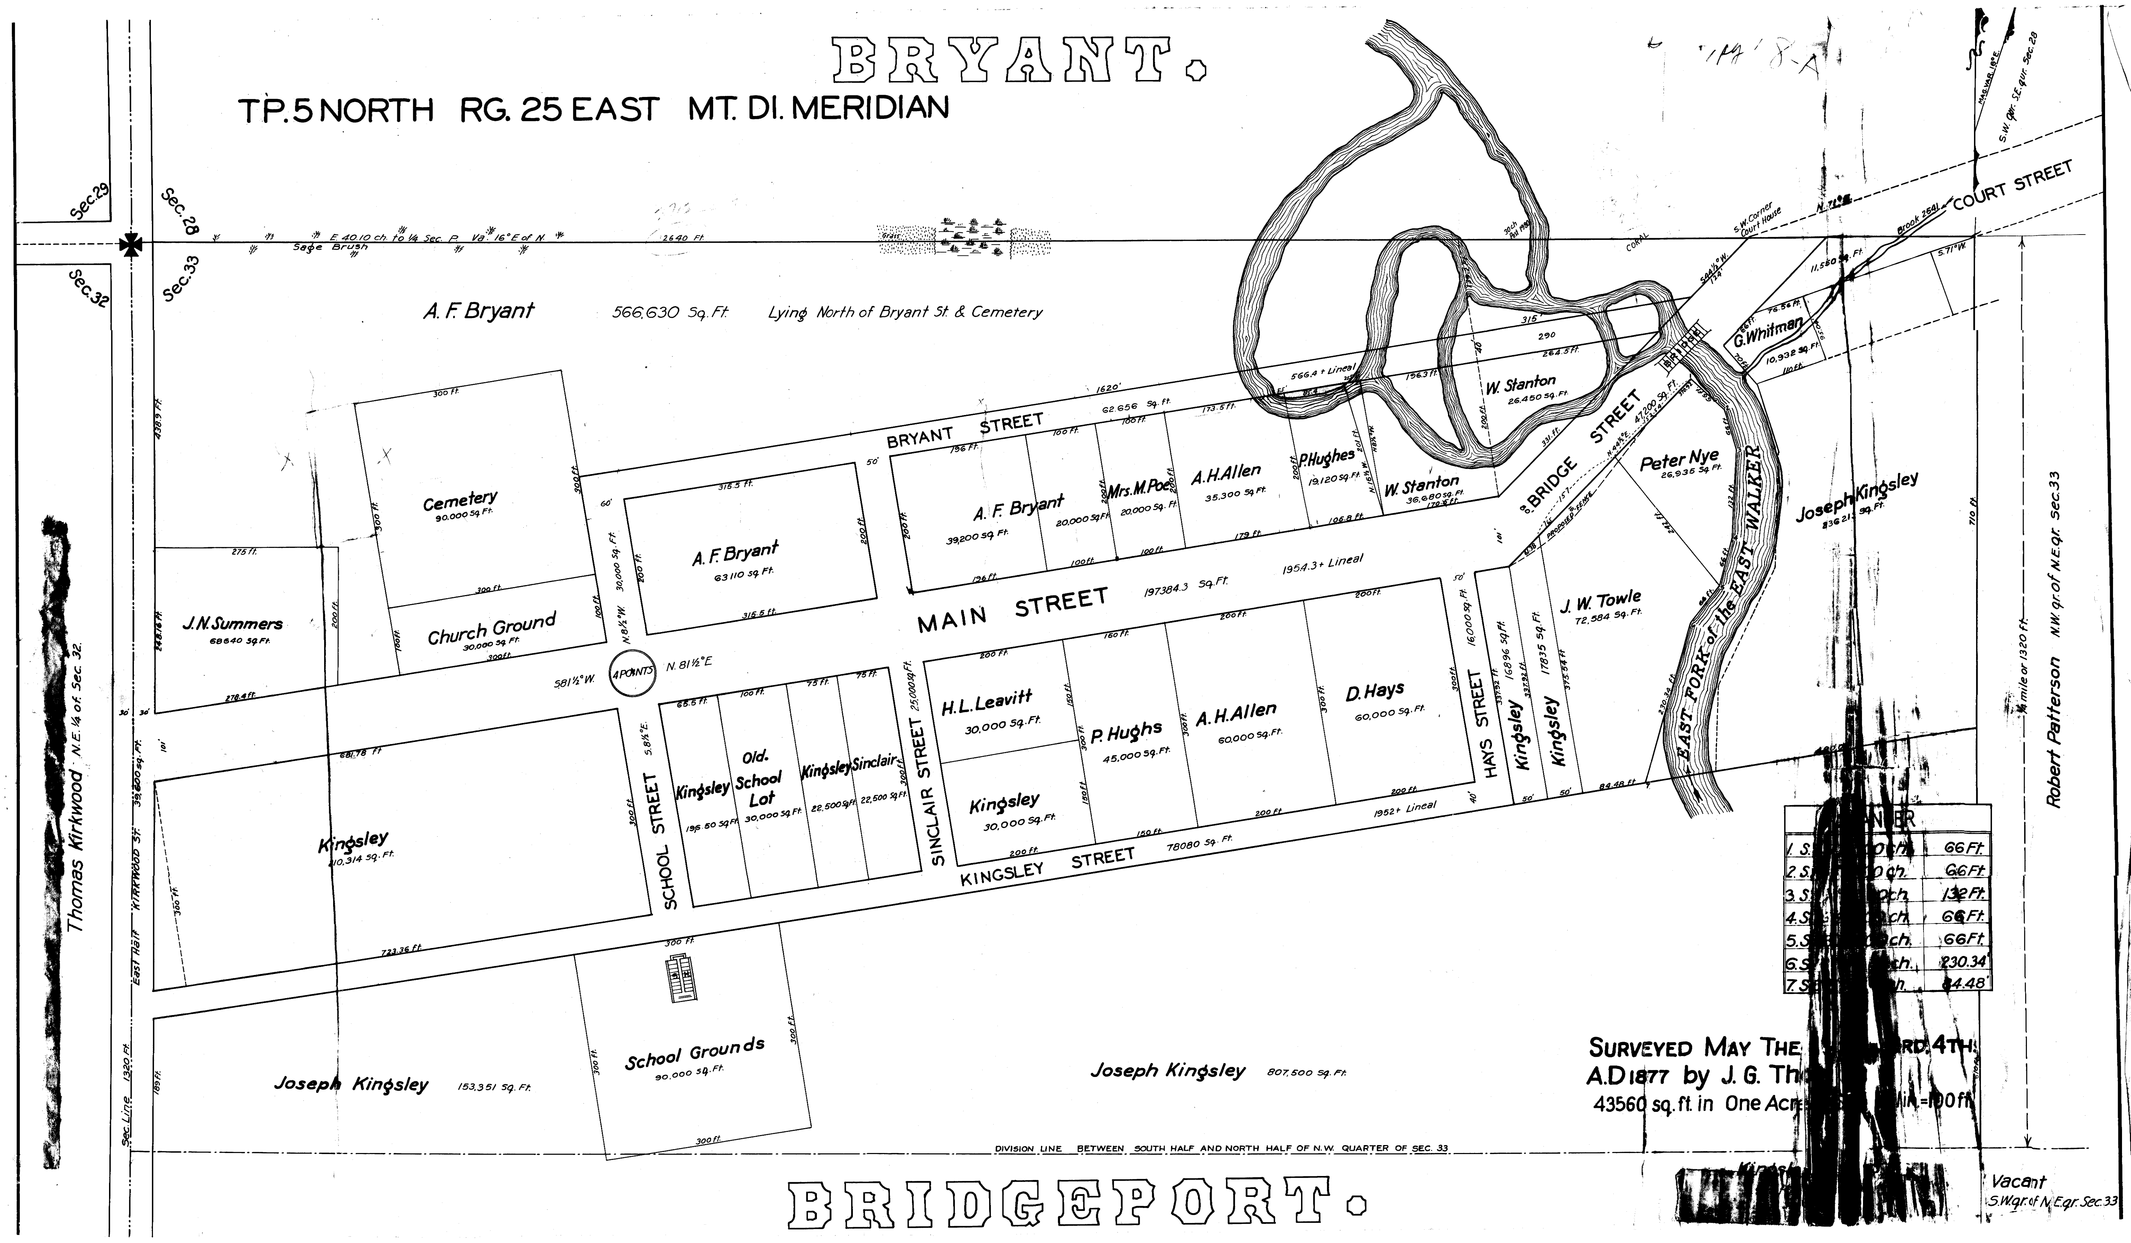
BRYANT.
TP. 5 NORTH RG. 25 EAST MT. DI. MERIDIAN
Sec. 29
Sec. 28
Sec. 33
Sec. 32
A. F. Bryant
566,630 Sq. Ft.
Lying North of Bryant St. & Cemetery
BRYANT STREET
Cemetery
90,000 Sq. Ft.
A. F. Bryant
63110 Sq. Ft.
A. F. Bryant
39,200 Sq. Ft.
Mrs. M. Poe
20,000 Sq. Ft.
A. H. Allen
35,300 Sq. Ft.
P. Hughes
19,120 Sq. Ft.
W. Stanton
36,680 Sq. Ft.
W. Stanton
26,450 Sq. Ft.
BRIDGE STREET
Peter Nye
26,935 Sq. Ft.
Joseph Kingsley
J. N. Summers
68640 Sq. Ft.
Church Ground
30,000 Sq. Ft.
MAIN STREET
197384.3 Sq. Ft.
J. W. Towle
72,584 Sq. Ft.
EAST FORK of the EAST WALKER
COURT STREET
G. Whitman
10,932 Sq. Ft.
Kingsley
210,314 Sq. Ft.
SCHOOL STREET
Kingsley
Old School Lot
30,000 Sq. Ft.
Kingsley
Sinclair
SINCLAIR STREET
H. L. Leavitt
30,000 Sq. Ft.
Kingsley
30,000 Sq. Ft.
P. Hughs
45,000 Sq. Ft.
A. H. Allen
60,000 Sq. Ft.
D. Hays
60,000 Sq. Ft.
HAYS STREET
Kingsley
Kingsley
KINGSLEY STREET
78080 Sq. Ft.
Joseph Kingsley
153,351 Sq. Ft.
School Grounds
90,000 Sq. Ft.
Joseph Kingsley
807,500 Sq. Ft.
DIVISION LINE BETWEEN SOUTH HALF AND NORTH HALF OF N.W. QUARTER OF SEC. 33
Thomas Kirkwood
Robert Patterson
Vacant
BRIDGEPORT.