60-B

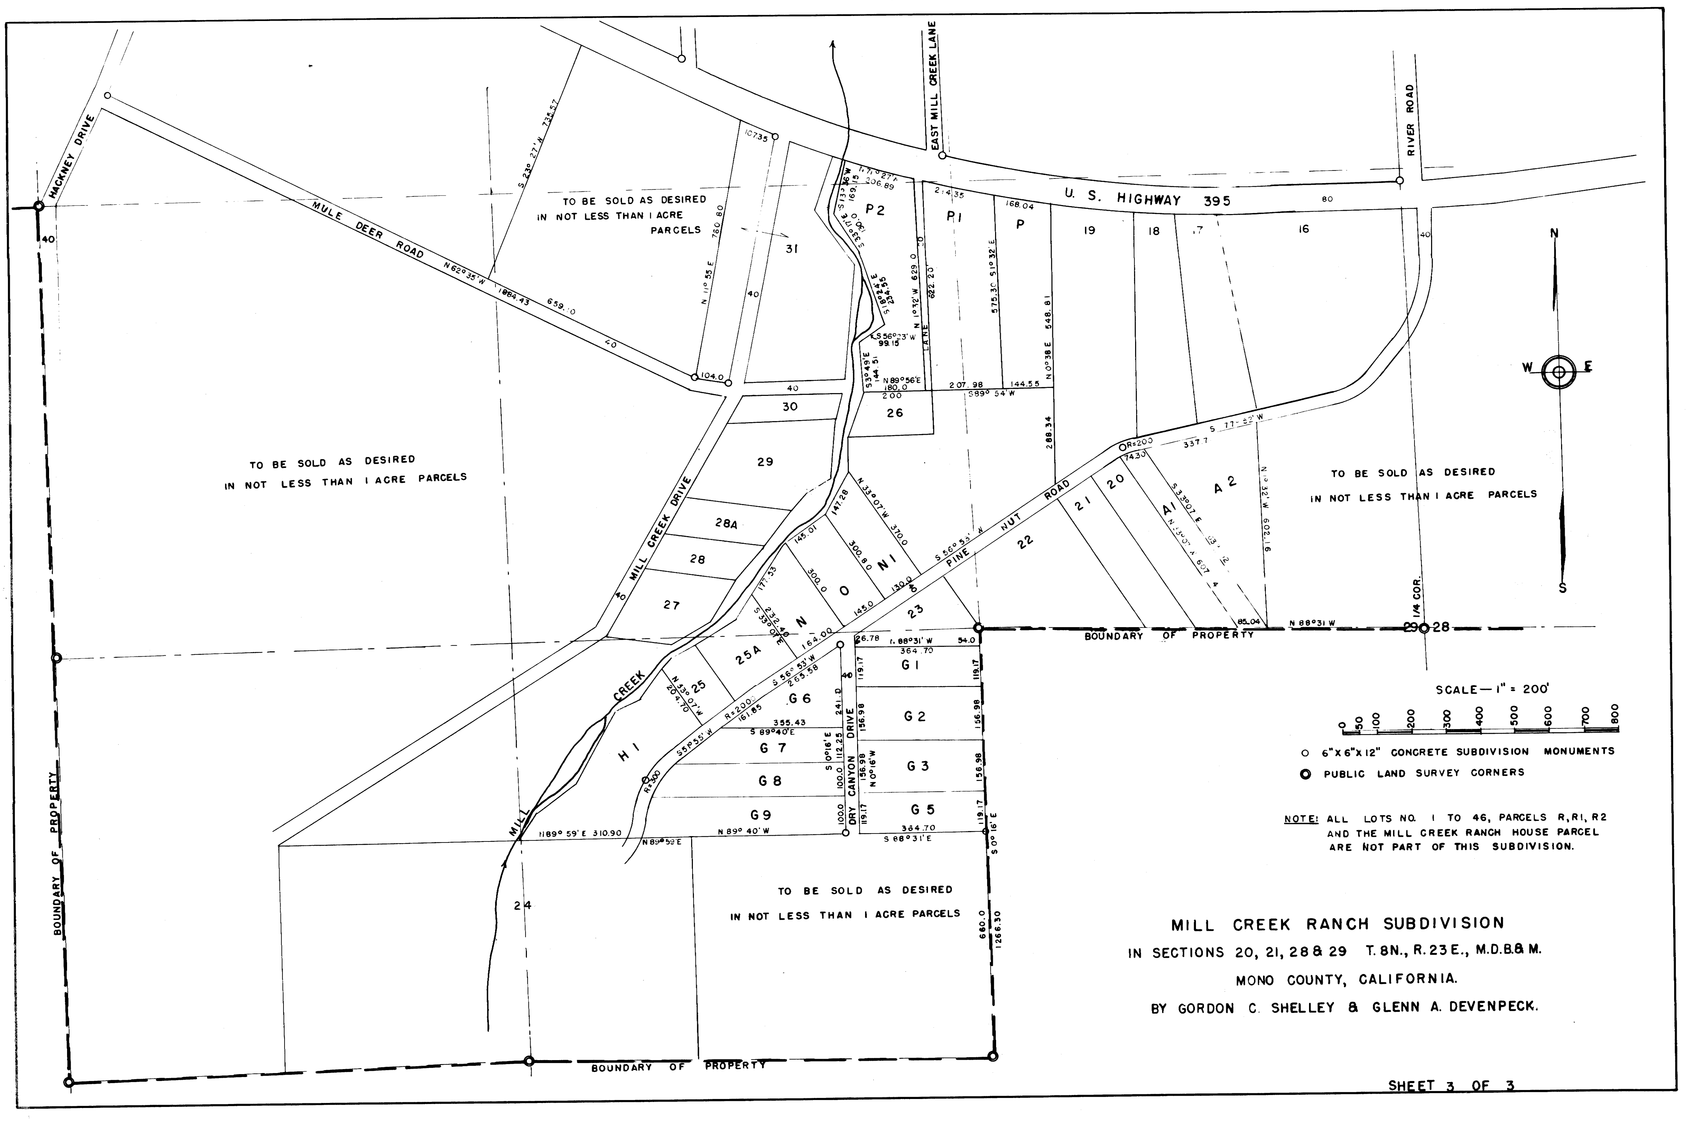
HACKNEY DRIVE
MULE DEER ROAD
EAST MILL CREEK LANE
U. S. HIGHWAY 395
RIVER ROAD
PINE NUT ROAD
MILL CREEK DRIVE
MILL CREEK
DRY CANYON DRIVE
TO BE SOLD AS DESIRED IN NOT LESS THAN 1 ACRE PARCELS
BOUNDARY OF PROPERTY
1/4 COR.
SCALE — 1" = 200'
6"x6"x12" CONCRETE SUBDIVISION MONUMENTS
PUBLIC LAND SURVEY CORNERS
NOTE: ALL LOTS NO. 1 TO 46, PARCELS R, R1, R2 AND THE MILL CREEK RANCH HOUSE PARCEL ARE NOT PART OF THIS SUBDIVISION.
MILL CREEK RANCH SUBDIVISION
IN SECTIONS 20, 21, 28 & 29 T. 8N., R. 23E., M.D.B.& M.
MONO COUNTY, CALIFORNIA.
BY GORDON C. SHELLEY & GLENN A. DEVENPECK.
SHEET 3 OF 3