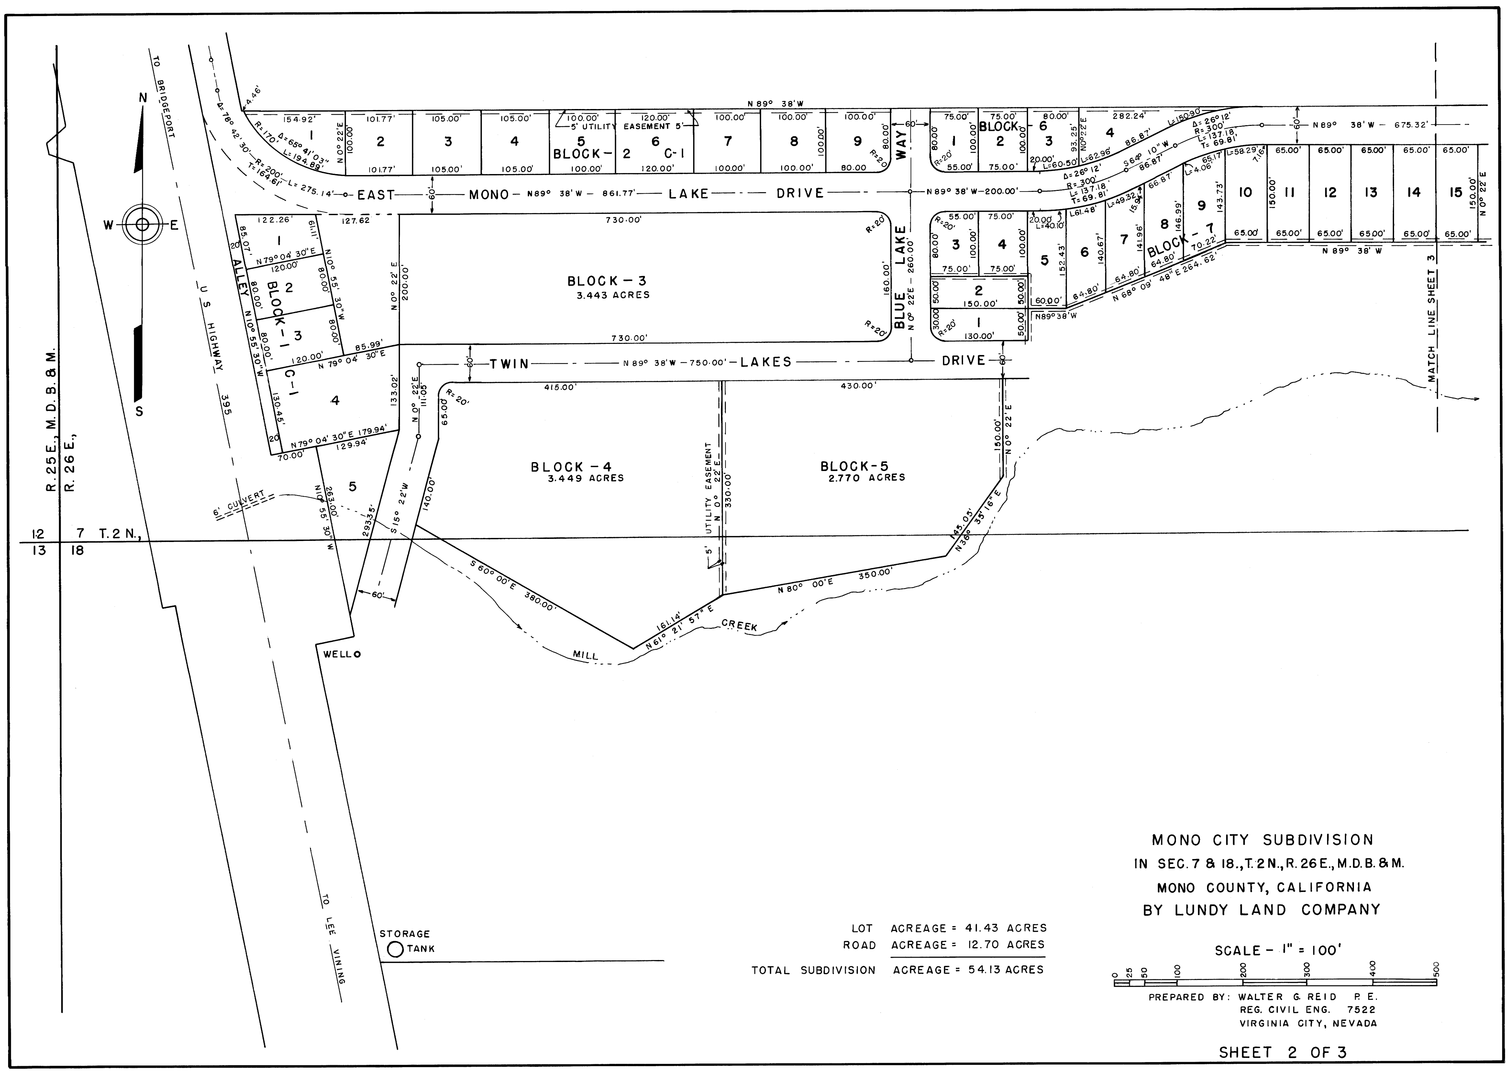
MONO CITY SUBDIVISION
IN SEC. 7 & 18., T. 2 N., R. 26 E., M.D.B. & M.
MONO COUNTY, CALIFORNIA
BY LUNDY LAND COMPANY
SCALE - 1" = 100'
PREPARED BY: WALTER G. REID P.E.
REG. CIVIL ENG. 7522
VIRGINIA CITY, NEVADA
SHEET 2 OF 3
LOT ACREAGE = 41.43 ACRES
ROAD ACREAGE = 12.70 ACRES
TOTAL SUBDIVISION ACREAGE = 54.13 ACRES
MONO - LAKE DRIVE
TWIN LAKES DRIVE
BLUE LAKE WAY
BLOCK - 3
3.443 ACRES
BLOCK - 4
3.449 ACRES
BLOCK - 5
2.770 ACRES
BLOCK - 1
BLOCK - 2
BLOCK - 7
ALLEY
U.S. HIGHWAY 395
TO BRIDGEPORT
TO LEE VINING
MILL CREEK
WELL
STORAGE TANK
6' CULVERT
5' UTILITY EASEMENT
R. 25 E., M.D.B. & M.
R. 26 E.,
T. 2 N.,
MATCH LINE SHEET 3