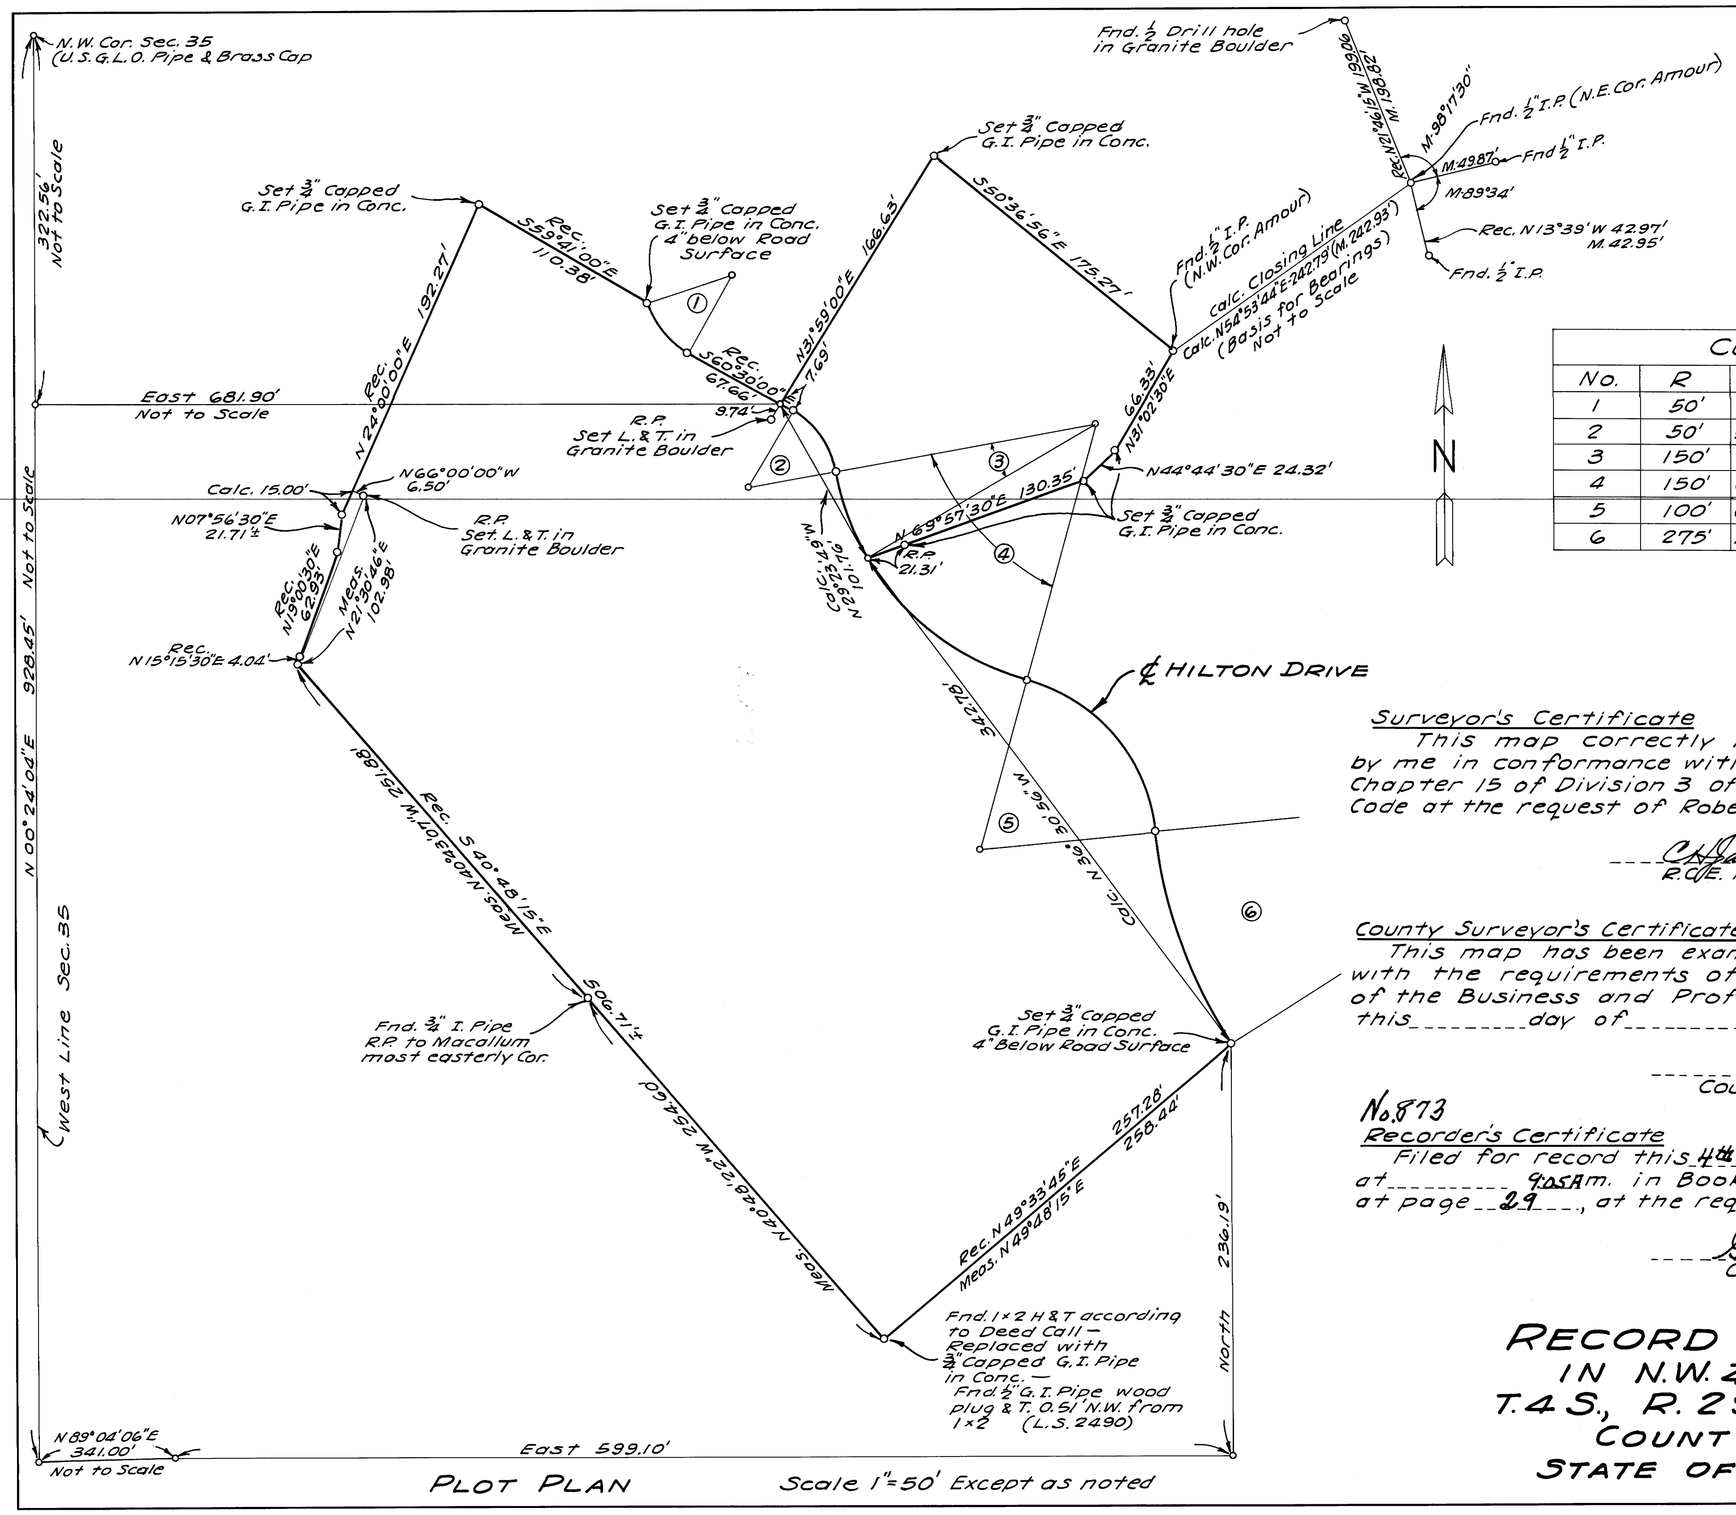

PLOT PLAN Scale 1"=50' Except as noted

CURVE DATA

No.	R	Δ	T	L	C	Bear. C
1	50'	42°06'50"	19.25'	36.75'	35.93'	S39°26'35"E
2	50'	50°22'30"	23.51'	43.96'	42.56'	S35°18'45"E
3	150'	20°32'30"	27.18'	53.78'	53.49'	S20°23'45"E
4	150'	64°27'37"	94.57'	168.76'	160.00'	S42°21'18"E
5	100'	68°56'27"	68.65'	120.32'	113.20'	S40°06'54"E
6	275'	26°54'02"	65.77'	129.11'	127.93'	S19°05'41"E

Surveyor's Certificate

This map correctly represents a survey made by me in conformance with the requirements of Chapter 15 of Division 3 of the Business and Professions Code at the request of Robert E. Shepherd in December, 1959.

C.H. Jackson
R.C.E. No. 10121

County Surveyor's Certificate

This map has been examined for conformance with the requirements of Chapter 15 of Division 3 of the Business and Professions Code this _____ day of _____, 19___.

_____
County Surveyor

No. 873

Recorder's Certificate

Filed for record this 4th day of January, 1960, at 9:05 A.M. in Book 2 of Maps at page 29, at the request of C.H. Jackson.

Geo. C. Delaney Jr.
County Recorder

RECORD OF SURVEY
IN N.W. ¼ SEC. 35
T.4S., R.29E., M.D.B.&M.
COUNTY OF MONO
STATE OF CALIFORNIA