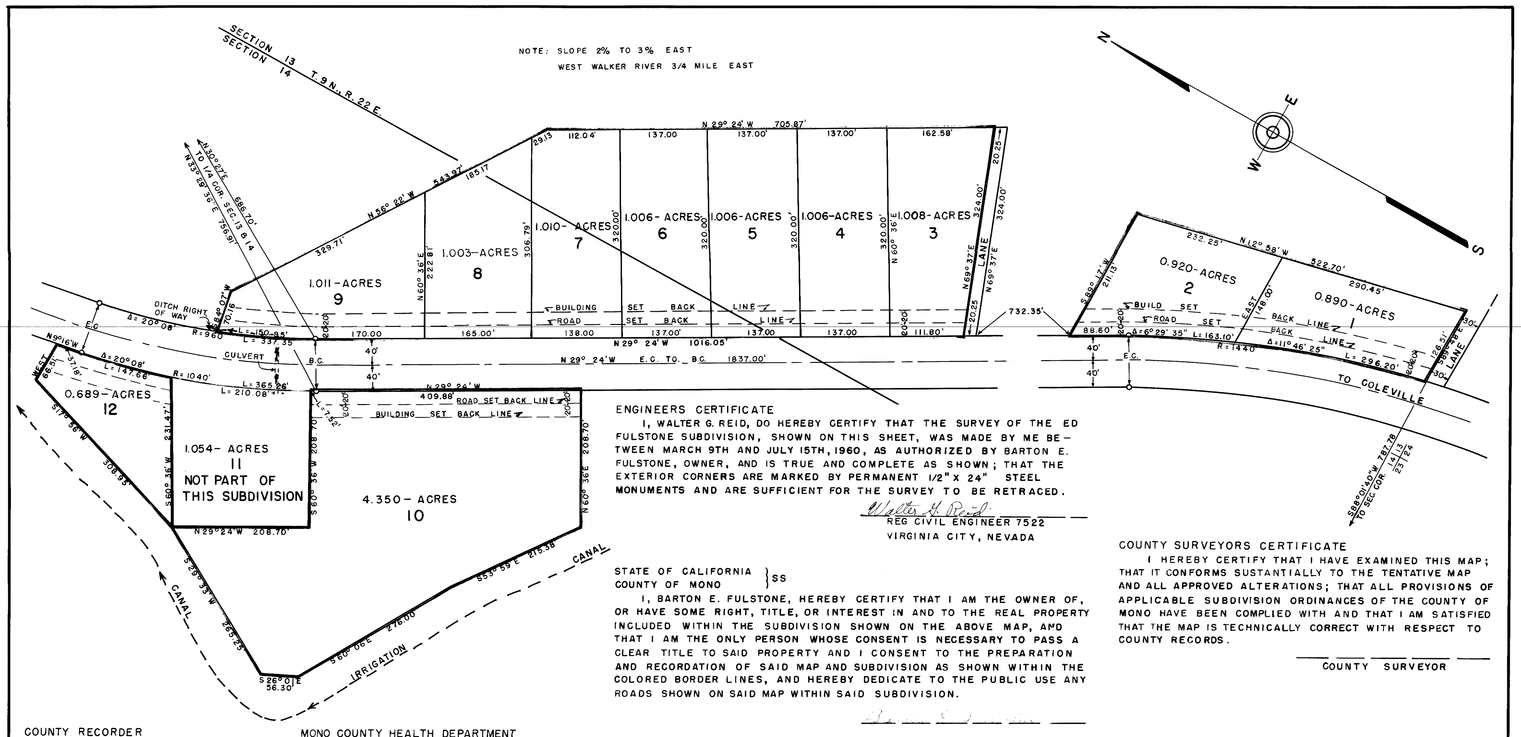

ENGINEERS CERTIFICATE

I, WALTER G. REID, DO HEREBY CERTIFY THAT THE SURVEY OF THE ED FULSTONE SUBDIVISION, SHOWN ON THIS SHEET, WAS MADE BY ME BETWEEN MARCH 9TH AND JULY 15TH, 1960, AS AUTHORIZED BY BARTON E. FULSTONE, OWNER, AND IS TRUE AND COMPLETE AS SHOWN; THAT THE EXTERIOR CORNERS ARE MARKED BY PERMANENT 1/2" X 24" STEEL MONUMENTS AND ARE SUFFICIENT FOR THE SURVEY TO BE RETRACED.

Walter G. Reid
REG CIVIL ENGINEER 7522
VIRGINIA CITY, NEVADA

COUNTY SURVEYORS CERTIFICATE

I HEREBY CERTIFY THAT I HAVE EXAMINED THIS MAP; THAT IT CONFORMS SUBSTANTIALLY TO THE TENTATIVE MAP AND ALL APPROVED ALTERATIONS; THAT ALL PROVISIONS OF APPLICABLE SUBDIVISION ORDINANCES OF THE COUNTY OF MONO HAVE BEEN COMPLIED WITH AND THAT I AM SATISFIED THAT THE MAP IS TECHNICALLY CORRECT WITH RESPECT TO COUNTY RECORDS.

COUNTY SURVEYOR

STATE OF CALIFORNIA }
COUNTY OF MONO } SS

I, BARTON E. FULSTONE, HEREBY CERTIFY THAT I AM THE OWNER OF, OR HAVE SOME RIGHT, TITLE, OR INTEREST IN AND TO THE REAL PROPERTY INCLUDED WITHIN THE SUBDIVISION SHOWN ON THE ABOVE MAP, AND THAT I AM THE ONLY PERSON WHOSE CONSENT IS NECESSARY TO PASS A CLEAR TITLE TO SAID PROPERTY AND I CONSENT TO THE PREPARATION AND RECORDATION OF SAID MAP AND SUBDIVISION AS SHOWN WITHIN THE COLORED BORDER LINES, AND HEREBY DEDICATE TO THE PUBLIC USE ANY ROADS SHOWN ON SAID MAP WITHIN SAID SUBDIVISION.

STATE OF CALIFORNIA }
COUNTY OF MONO } SS

ON THIS ___ DAY OF ___ IN THE YEAR OF OUR LORD, ONE THOUSAND NINE HUNDRED AND SIXTY, BEFORE ME ___ NOTARY PUBLIC IN AND FOR THE COUNTY OF MONO, STATE CALIFORNIA, RESIDING THERIN, DULY COMMISSIONED AND SWORN, PERSONALLY APPEARED BARTON E. FULSTONE, KNOWN TO ME TO BE THE PERSON DESCRIBED IN AND WHOSE NAME IS SUBSCRIBED TO THE ABOVE INSTRUMENT, AND ACKNOWLEDGED TO ME THAT HE EXECUTED THE SAME.

IN WITNESS WHEREOF I HAVE HEREUNTO SET MY HAND AND AFFIXED OFFICIAL SEAL IN SAID COUNTY OF MONO, THE DAY AND YEAR IN THIS CERTIFICATE FIRST ABOVE WRITTEN.

NOTARY PUBLIC IN AND FOR THE COUNTY OF MONO STATE OF CALIFORNIA. MY COMMISSION EXPIRES ___

COUNTY RECORDER

DECLARATION OF RESTRICTIONS ARE RECORDED IN VOLUME ___, PAGE ___, OFFICIAL RECORDS MONO COUNTY.

COUNTY RECORDER

MONO COUNTY HEALTH DEPARTMENT

THIS PROPOSED SUBDIVISION IS HEREBY APPROVED AS SHOWN, BY THE MONO COUNTY HEALTH DEPARTMENT.

MONO COUNTY HEALTH OFFICER

CLERK OF THE BOARD

I HEREBY CERTIFY THAT THIS MAP OF THE ED FULSTONE SUBDIVISION, WAS APPROVED BY THE MONO COUNTY BOARD OF SUPERVOIRS, ON THE 1st DAY OF ___ AUGUST, 1960.

CLERK OF THE BOARD

No. 168
COUNTY RECORDER

FILED FOR RECORD THIS 1st DAY OF August, 1960, AT 11:05 PM, IN BOOK 2 OF Maps AT PAGE 41, AT THE REQUEST OF Barton E. Fulstone.

COUNTY RECORDER

ED FULSTONE SUBDIVISION

IN W 1/2 SW 1/4 SEC. 13 & NE 1/4 SE 1/4 SEC. 14
T 9 N., R. 22 E., M.B.D.&M.
MONO COUNTY, CALIFORNIA
BY BARTON E. FULSTONE
TOPAZ, CALIFORNIA

TOTAL ACREAGE = 14.953

PREPARED BY: WALTER G. REID
REG. C.E. NO. 7522
VIRGINIA CITY, NEVADA

SCALE — 1" = 100'

0 50 100 200 300 400

O — CONCRETE HIGHWAY MONUMENTS
JUNE, 1960