Vol 2 Page 46

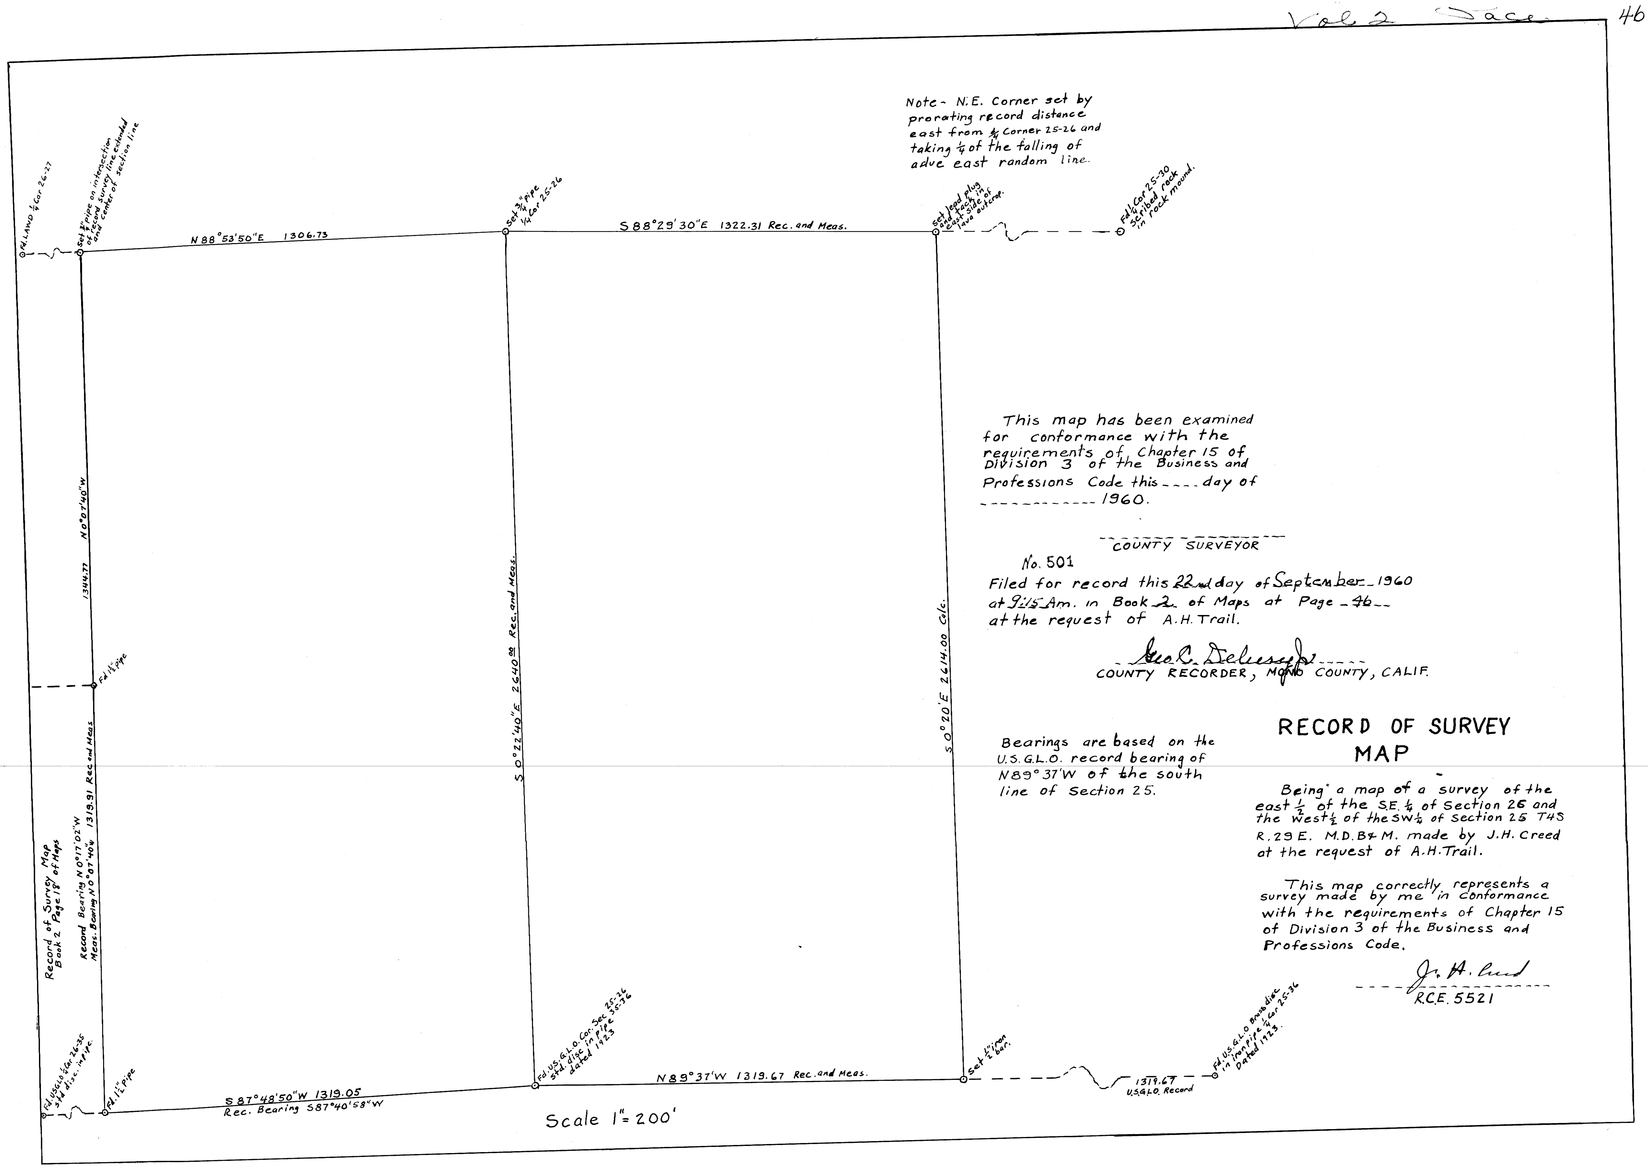

This map has been examined for conformance with the requirements of Chapter 15 of Division 3 of the Business and Professions Code this ____ day of _____ 1960.

_____
COUNTY SURVEYOR

No. 501

Filed for record this 22nd day of September 1960 at 9:15 Am. in Book 2 of Maps at Page 46 at the request of A.H. Trail.

Geo R. Delissy Jr.
COUNTY RECORDER, MONO COUNTY, CALIF.

Bearings are based on the U.S.G.L.O. record bearing of N89°37'W of the south line of Section 25.

RECORD OF SURVEY MAP

Being a map of a survey of the east ½ of the SE ¼ of Section 26 and the West ½ of the SW ¼ of Section 25 T4S R.29E. M.D.B&M. made by J.H. Creed at the request of A.H. Trail.

This map correctly represents a survey made by me in conformance with the requirements of Chapter 15 of Division 3 of the Business and Professions Code.

J. H. Creed
RCE. 5521