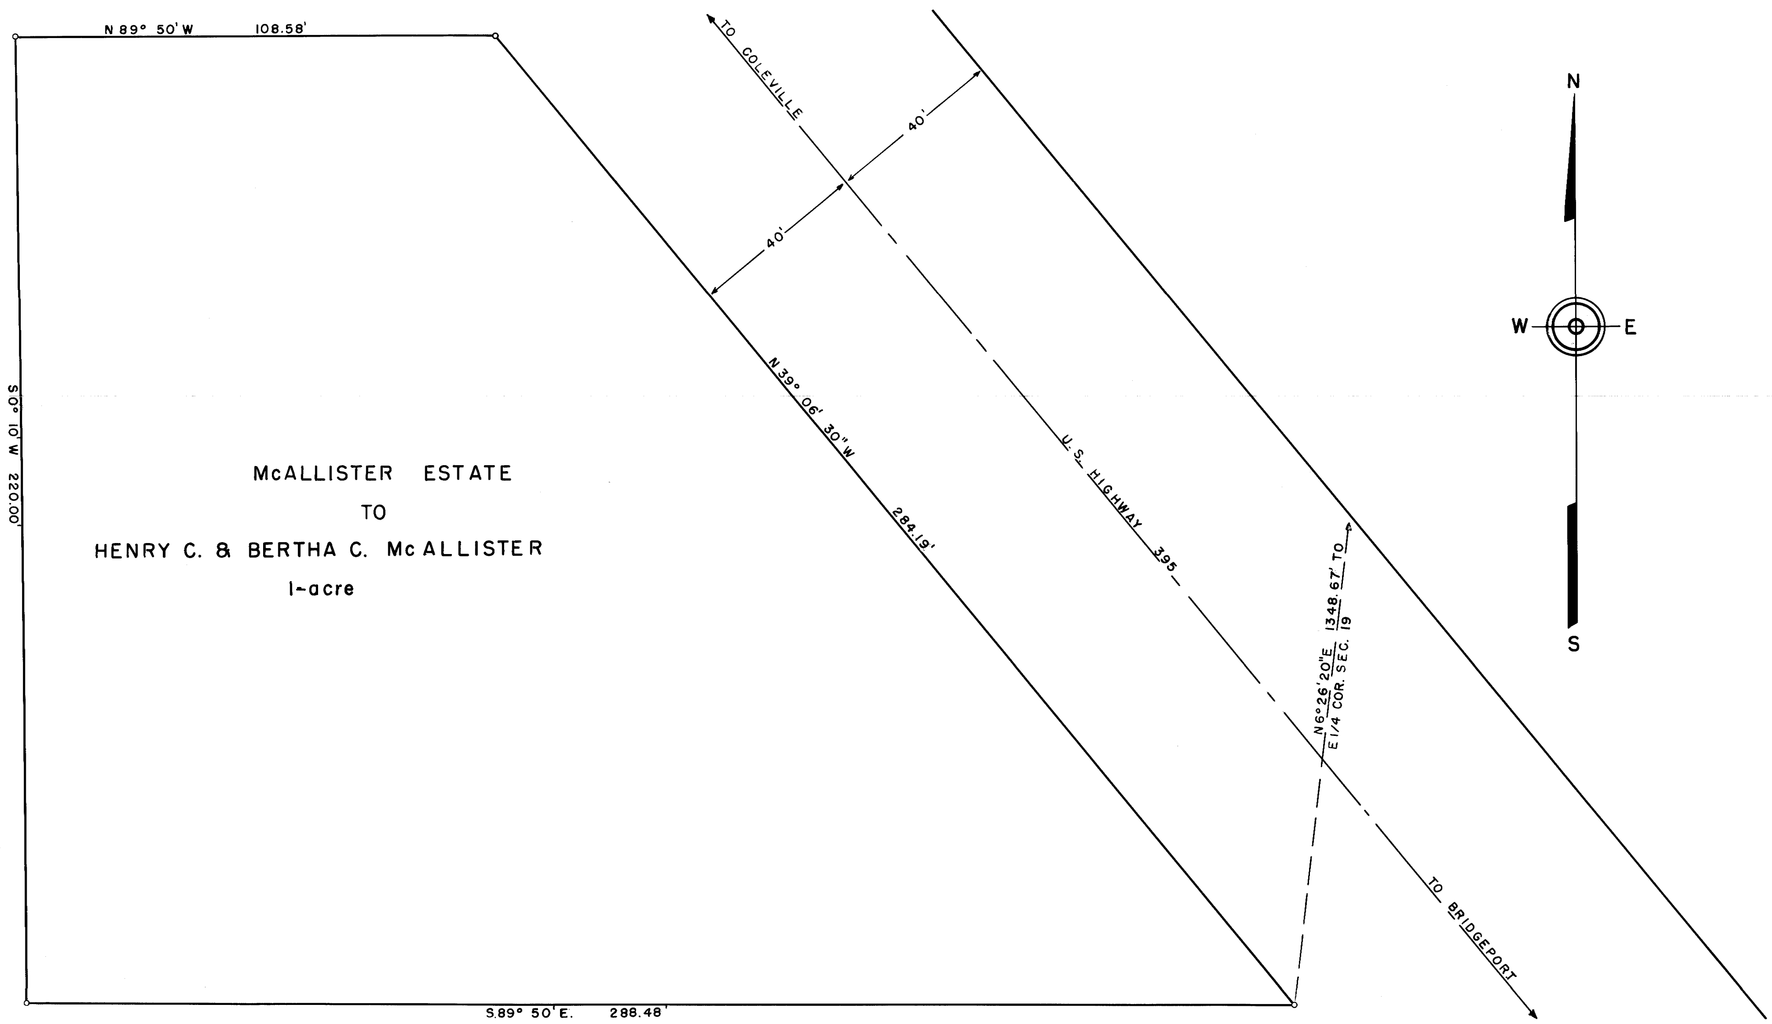

ENGINEERS CERTIFICATE

I, WALTER G. REID, DO HEREBY CERTIFY THAT THIS SURVEY OF THE McALLISTER PARCEL, CONSISTING OF ONE SHEET, WAS MADE BY ME, AS AUTHORIZED BY THE McALLISTER ESTATE "OWNER," ON SEPTEMBER 6, 1960; AND IS TRUE AND COMPLETE AS SHOWN; THAT HUBS ARE SET AS SHOWN AND ARE SUFFICIENT TO ENABLE THE SURVEY TO BE RETRACED.

Walter G. Reid

WALTER G. REID P. E.
REG. CIVIL ENG. 7522
VIRGINIA CITY, NEVADA

BASIS OF BEARING

THE BEARING N 39° 06' 30" W, AS REFERRED TO IN BOOK L OF HIGHWAY MAPS, PAGE 8 & 60 OF OFFICIAL RECORDS OF THE COUNTY OF MONO, IS THE BASIS OF BEARING FOR THIS SURVEY.

COUNTY SURVEYORS CERTIFICATE

THIS MAP HAS BEEN EXAMINED FOR CONFORMATION WITH THE REQUIREMENTS OF CHAPTER 13 OF DIVISION 3 OF THE BUSINESS AND PROFESSIONS CODE.

THIS ___ DAY OF _____, 1960

COUNTY SURVEYOR

No.

RECORDERS CERTIFICATE

FILED FOR RECORD THIS 27 DAY OF October, 1960, AT 10:12 A.M. IN BOOK 2 OF MAPS, AT PAGE 48, AT THE REQUEST OF Walter Reid

Geo. A. Delaney Jr.
COUNTY RECORDER

RECORD OF SURVEY MAP

McALLISTER PARCEL

IN THE NE1/4 SE1/4 SECTION 19

T.8 N., R.23 E., M.D.B. & M.

MONO COUNTY, CALIFORNIA

SCALE - 1" = 20'

0 5 10 20 40 60 80 100