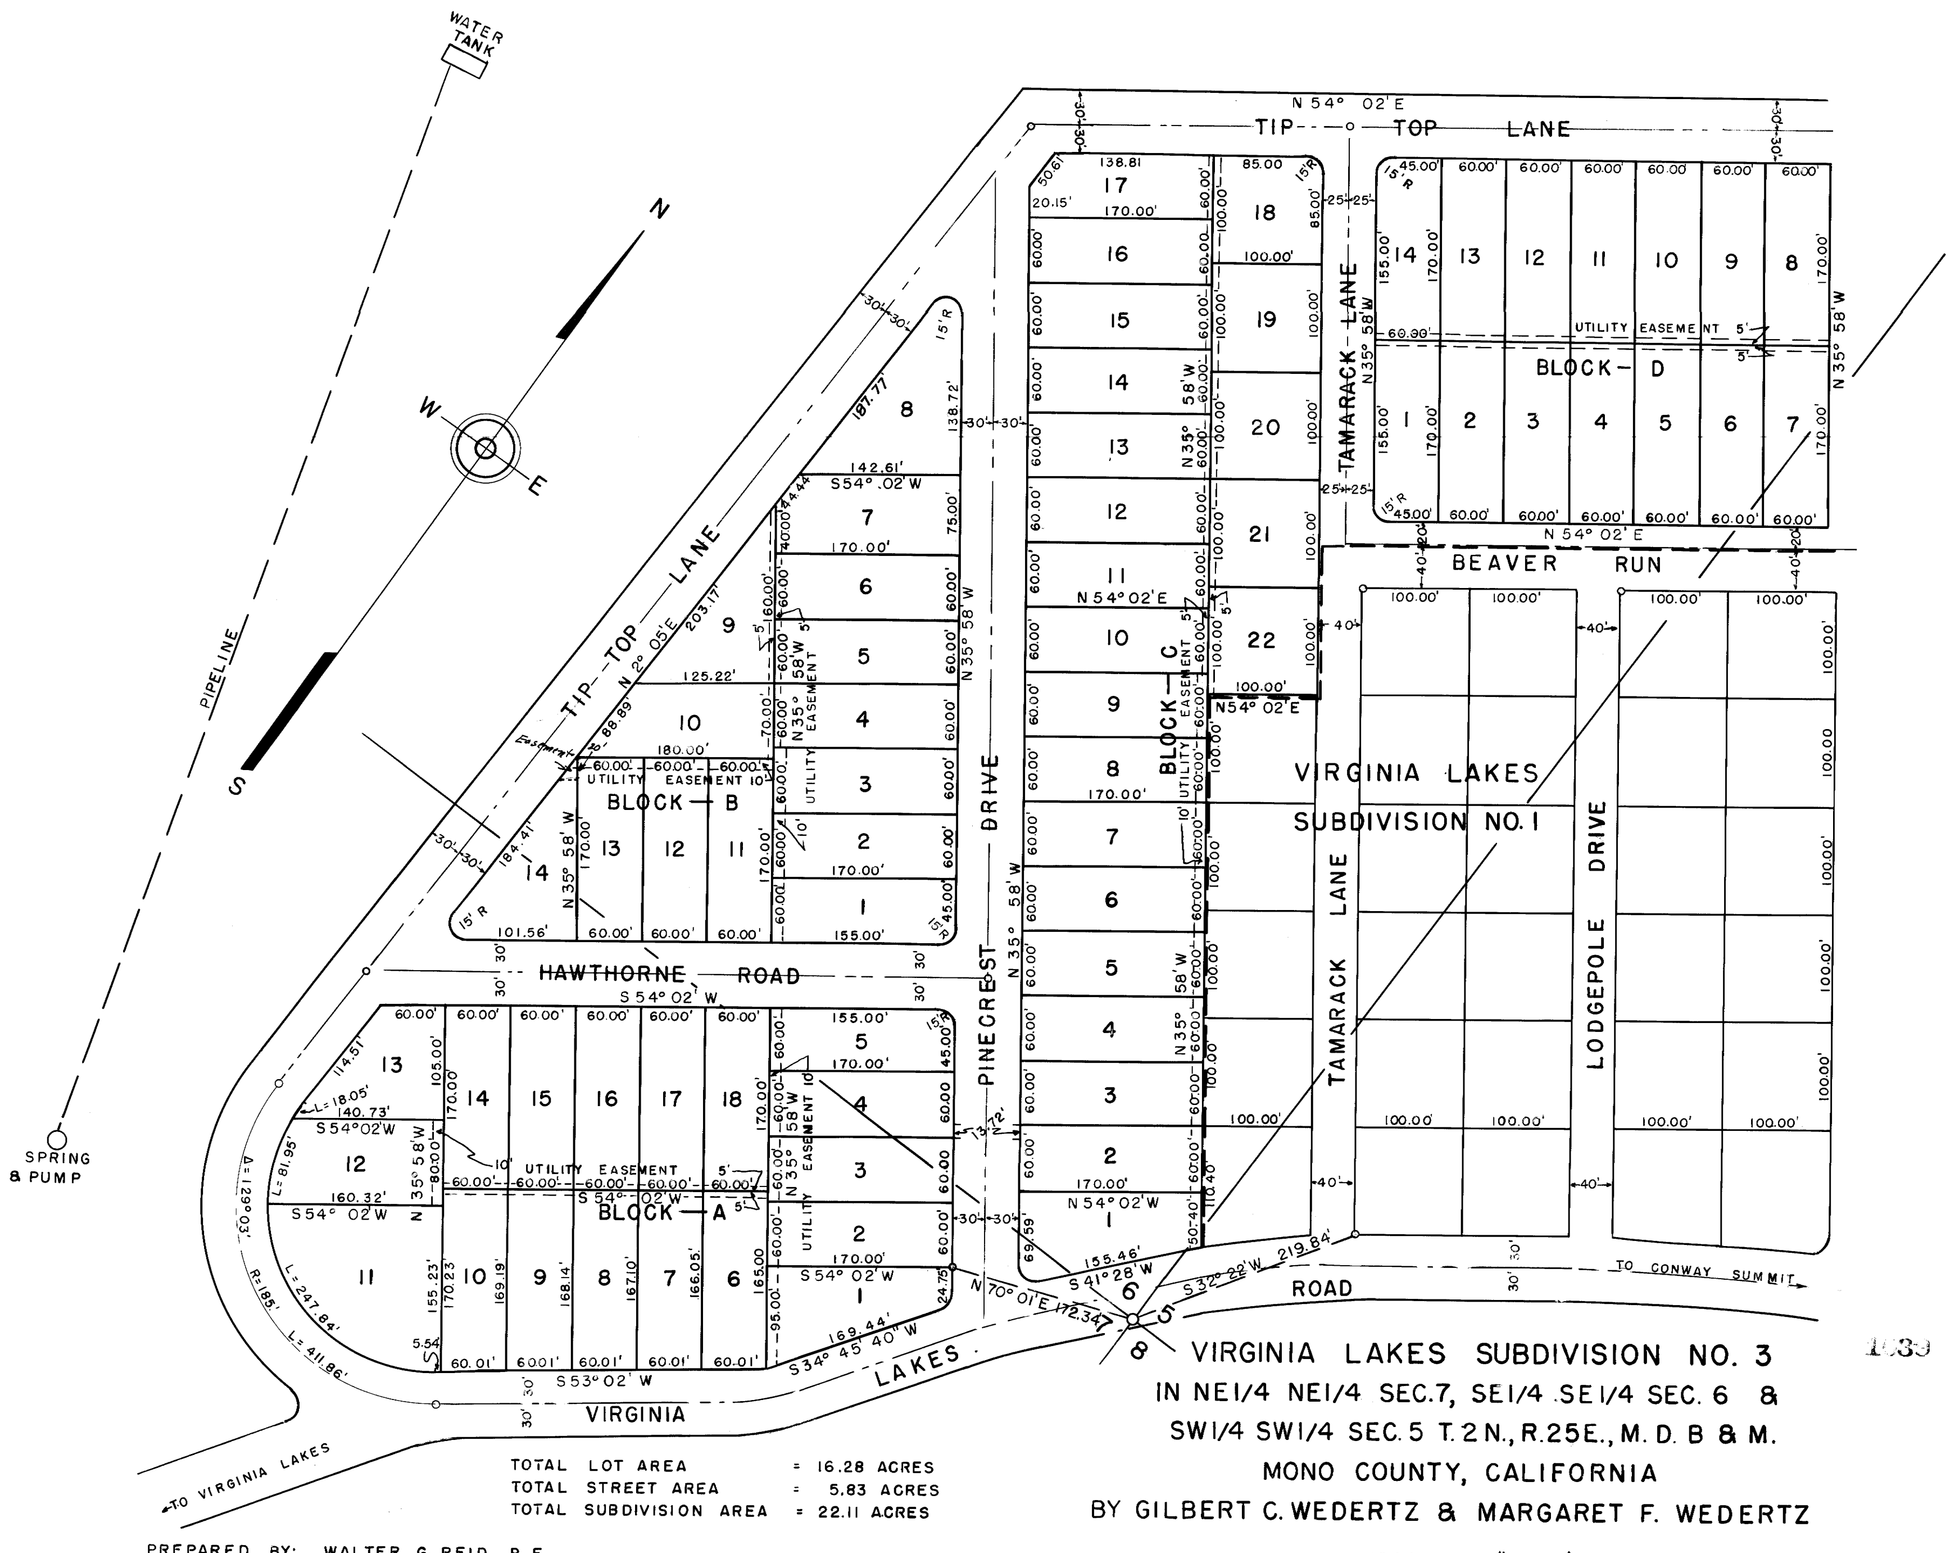

TOTAL LOT AREA = 16.28 ACRES
TOTAL STREET AREA = 5.83 ACRES
TOTAL SUBDIVISION AREA = 22.11 ACRES

PREPARED BY: WALTER G. REID P. E.
REG. CIVIL ENG. NO. 7522
VIRGINIA CITY, NEVADA

VIRGINIA LAKES SUBDIVISION NO. 3

IN NE1/4 NE1/4 SEC.7, SE1/4 SE1/4 SEC. 6 & SW1/4 SW1/4 SEC. 5 T. 2 N., R. 25 E., M. D. B & M.

MONO COUNTY, CALIFORNIA

BY GILBERT C. WEDERTZ & MARGARET F. WEDERTZ

SCALE— 1" = 100'

0 25 50 100 200 300 400 500

SHEET 2 OF 2