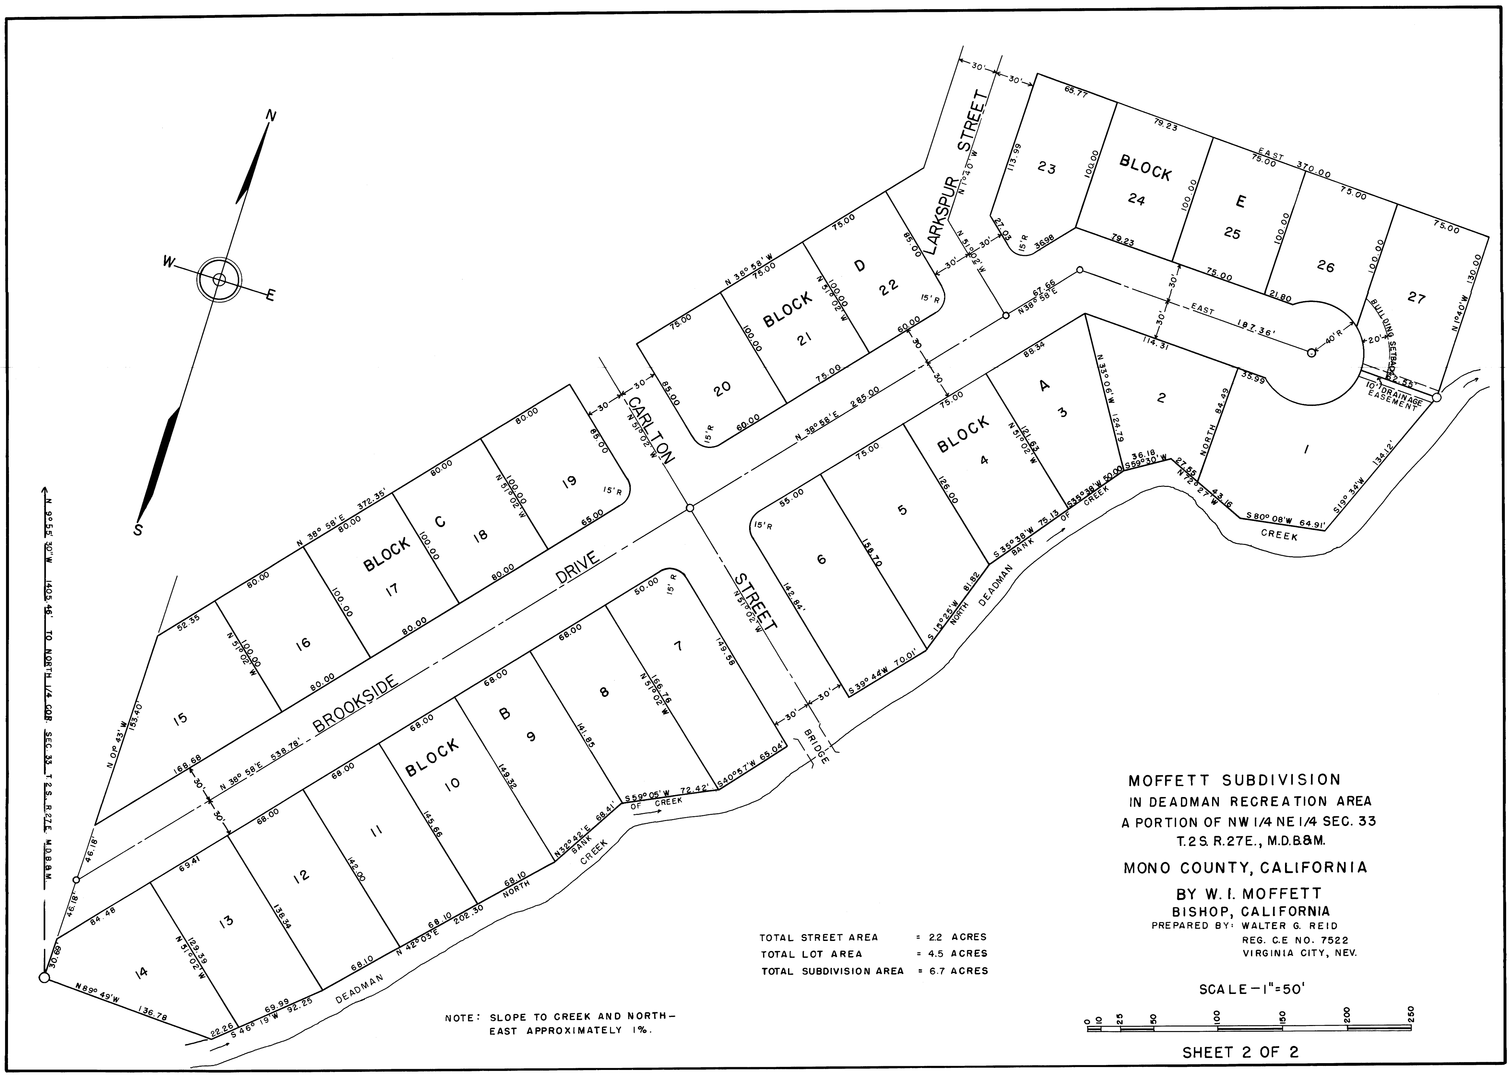
MOFFETT SUBDIVISION
IN DEADMAN RECREATION AREA
A PORTION OF NW 1/4 NE 1/4 SEC. 33
T.2S. R.27E., M.D.B.&M.
MONO COUNTY, CALIFORNIA
BY W. I. MOFFETT
BISHOP, CALIFORNIA
PREPARED BY: WALTER G. REID
REG. C.E NO. 7522
VIRGINIA CITY, NEV.
SCALE - 1" = 50'
SHEET 2 OF 2
TOTAL STREET AREA = 2.2 ACRES
TOTAL LOT AREA = 4.5 ACRES
TOTAL SUBDIVISION AREA = 6.7 ACRES
NOTE: SLOPE TO CREEK AND NORTH-EAST APPROXIMATELY 1%.
BROOKSIDE DRIVE
CARLTON STREET
LARKSPUR STREET
DEADMAN CREEK
BRIDGE
BLOCK A
BLOCK B
BLOCK C
BLOCK D
BLOCK E
BLOCK 4
BLOCK 10
BLOCK 17
BLOCK 21
BLOCK 24
EAST 370.00'
EAST 187.36'
EAST 114.31'
EAST 79.23'
EAST 68.77'
N 38° 58' E 372.35'
N 38° 58' E 238.78'
N 38° 58' E 285.00'
N 38° 58' E 87.66'
N 38° 58' E 57.50'
N 38° 58' E 80.00'
N 38° 58' E 75.00'
N 38° 58' E 60.00'
N 38° 58' E 75.00'
N 38° 58' E 75.00'
N 38° 58' E 75