RECORD OF SURVEY

OF THE N.E 1/4 AND THE E1/2 OF NW1/4 OF NE 1/4, SEC 24, TWP. 5 So. R 30 E

MT. DIABLO B. AND M.

FOR GERTRUDE M. WILSON, P.O. BOX 695, BISHOP, CAL.

SCALE 1 INCH = 200 FT.

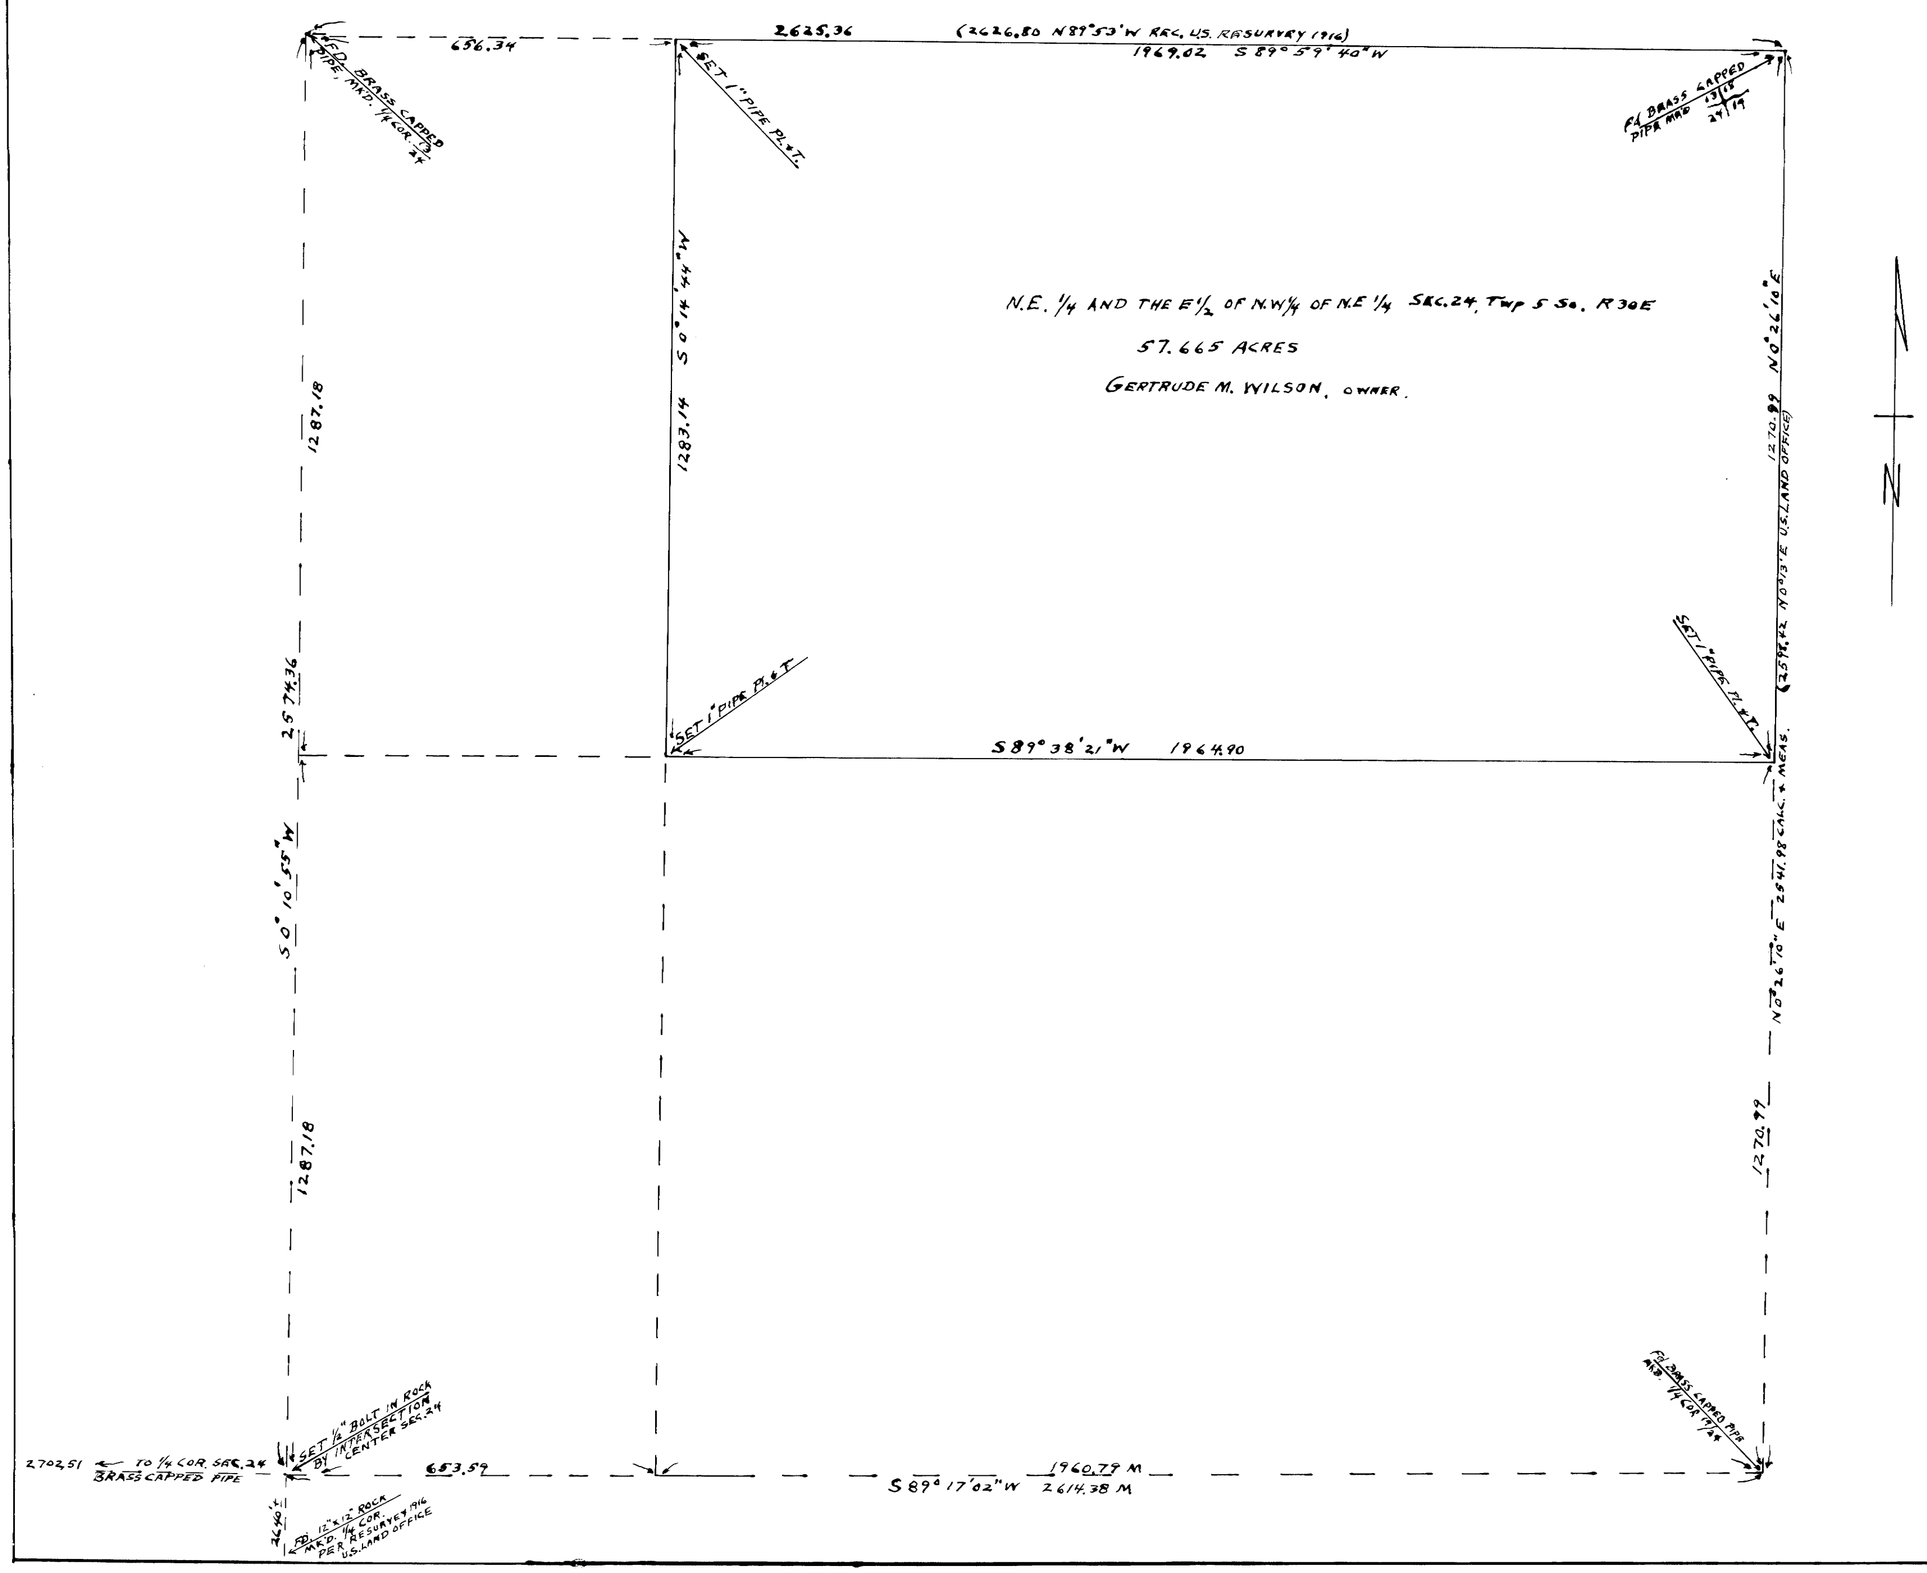

THIS MAP CORRECTLY REPRESENTS A SURVEY MADE BY ME IN CONFORMANCE WITH CHAPTER 15, DIVISION 3 OF THE BUSINESS AND PROFESSIONS CODE AT THE REQUEST OF GERTRUDE M. WILSON IN FEB. 1961

Bruce D. Wilson
L.S. # 1923

BASIS OF BEARINGS IS THE WEST LINE OF THE S.W 1/4 OF SEC. 13, AS SHOWN ON RESURVEY 1916 U.S. LAND OFFICE.

THIS MAP HAS BEEN EXAMINED FOR CONFORMANCE WITH THE REQUIREMENTS OF CHAPTER 15, DIVISION 3, OF THE BUSINESS AND PROFESSIONS CODE, THIS DAY OF , 1961

1275

FILED FOR RECORD THIS 2nd DAY OF March, 1961, AT 10:40 AM. IN BOOK 2 OF Maps AT PAGE 63, AT THE REQUEST OF GERTRUDE M. WILSON

Geo. Dolan
COUNTY RECORDER