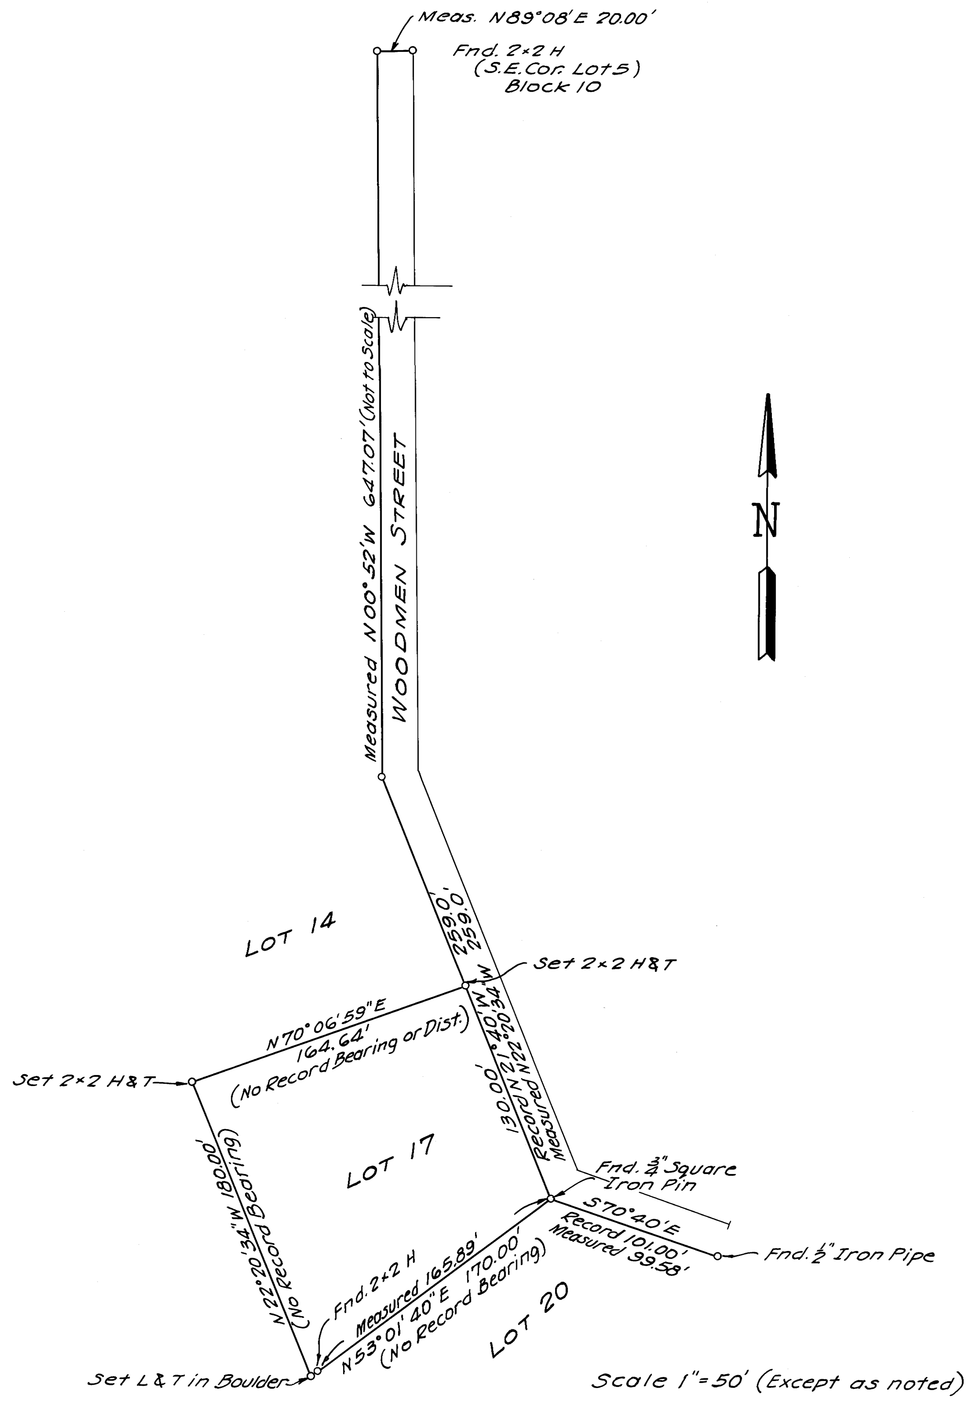

SURVEYOR'S CERTIFICATE

This map correctly represents a survey made by me in conformance with the requirements of Chapter 15 of Division 3 of the Business and Professions Code at the request of Jan L. Fort in May 1961.

C H Jackson
R.C.E. No. 10121

COUNTY SURVEYOR'S CERTIFICATE

This map has been examined for conformance with the requirements of Chapter 15 of Division 3 of the Business and Professions Code this _____ day of _____, 19____.

No. 1727

_____
County Surveyor

RECORDER'S CERTIFICATE

Filed for record this 22nd day of June, 1961, at 3:15 P. m. in Book 2 of Maps at page 73, at the request of Jan L. Fort.

George Dahlenger Jr.
County Recorder

RECORD OF SURVEY

BLOCK 11
MAMMOTH CAMP TRACT 1
PORTION S.W.¼ SEC. 3,
T.4S., R.27E., M.D.B. & M.
MONO COUNTY, CALIFORNIA