Vol. 2 Page 75

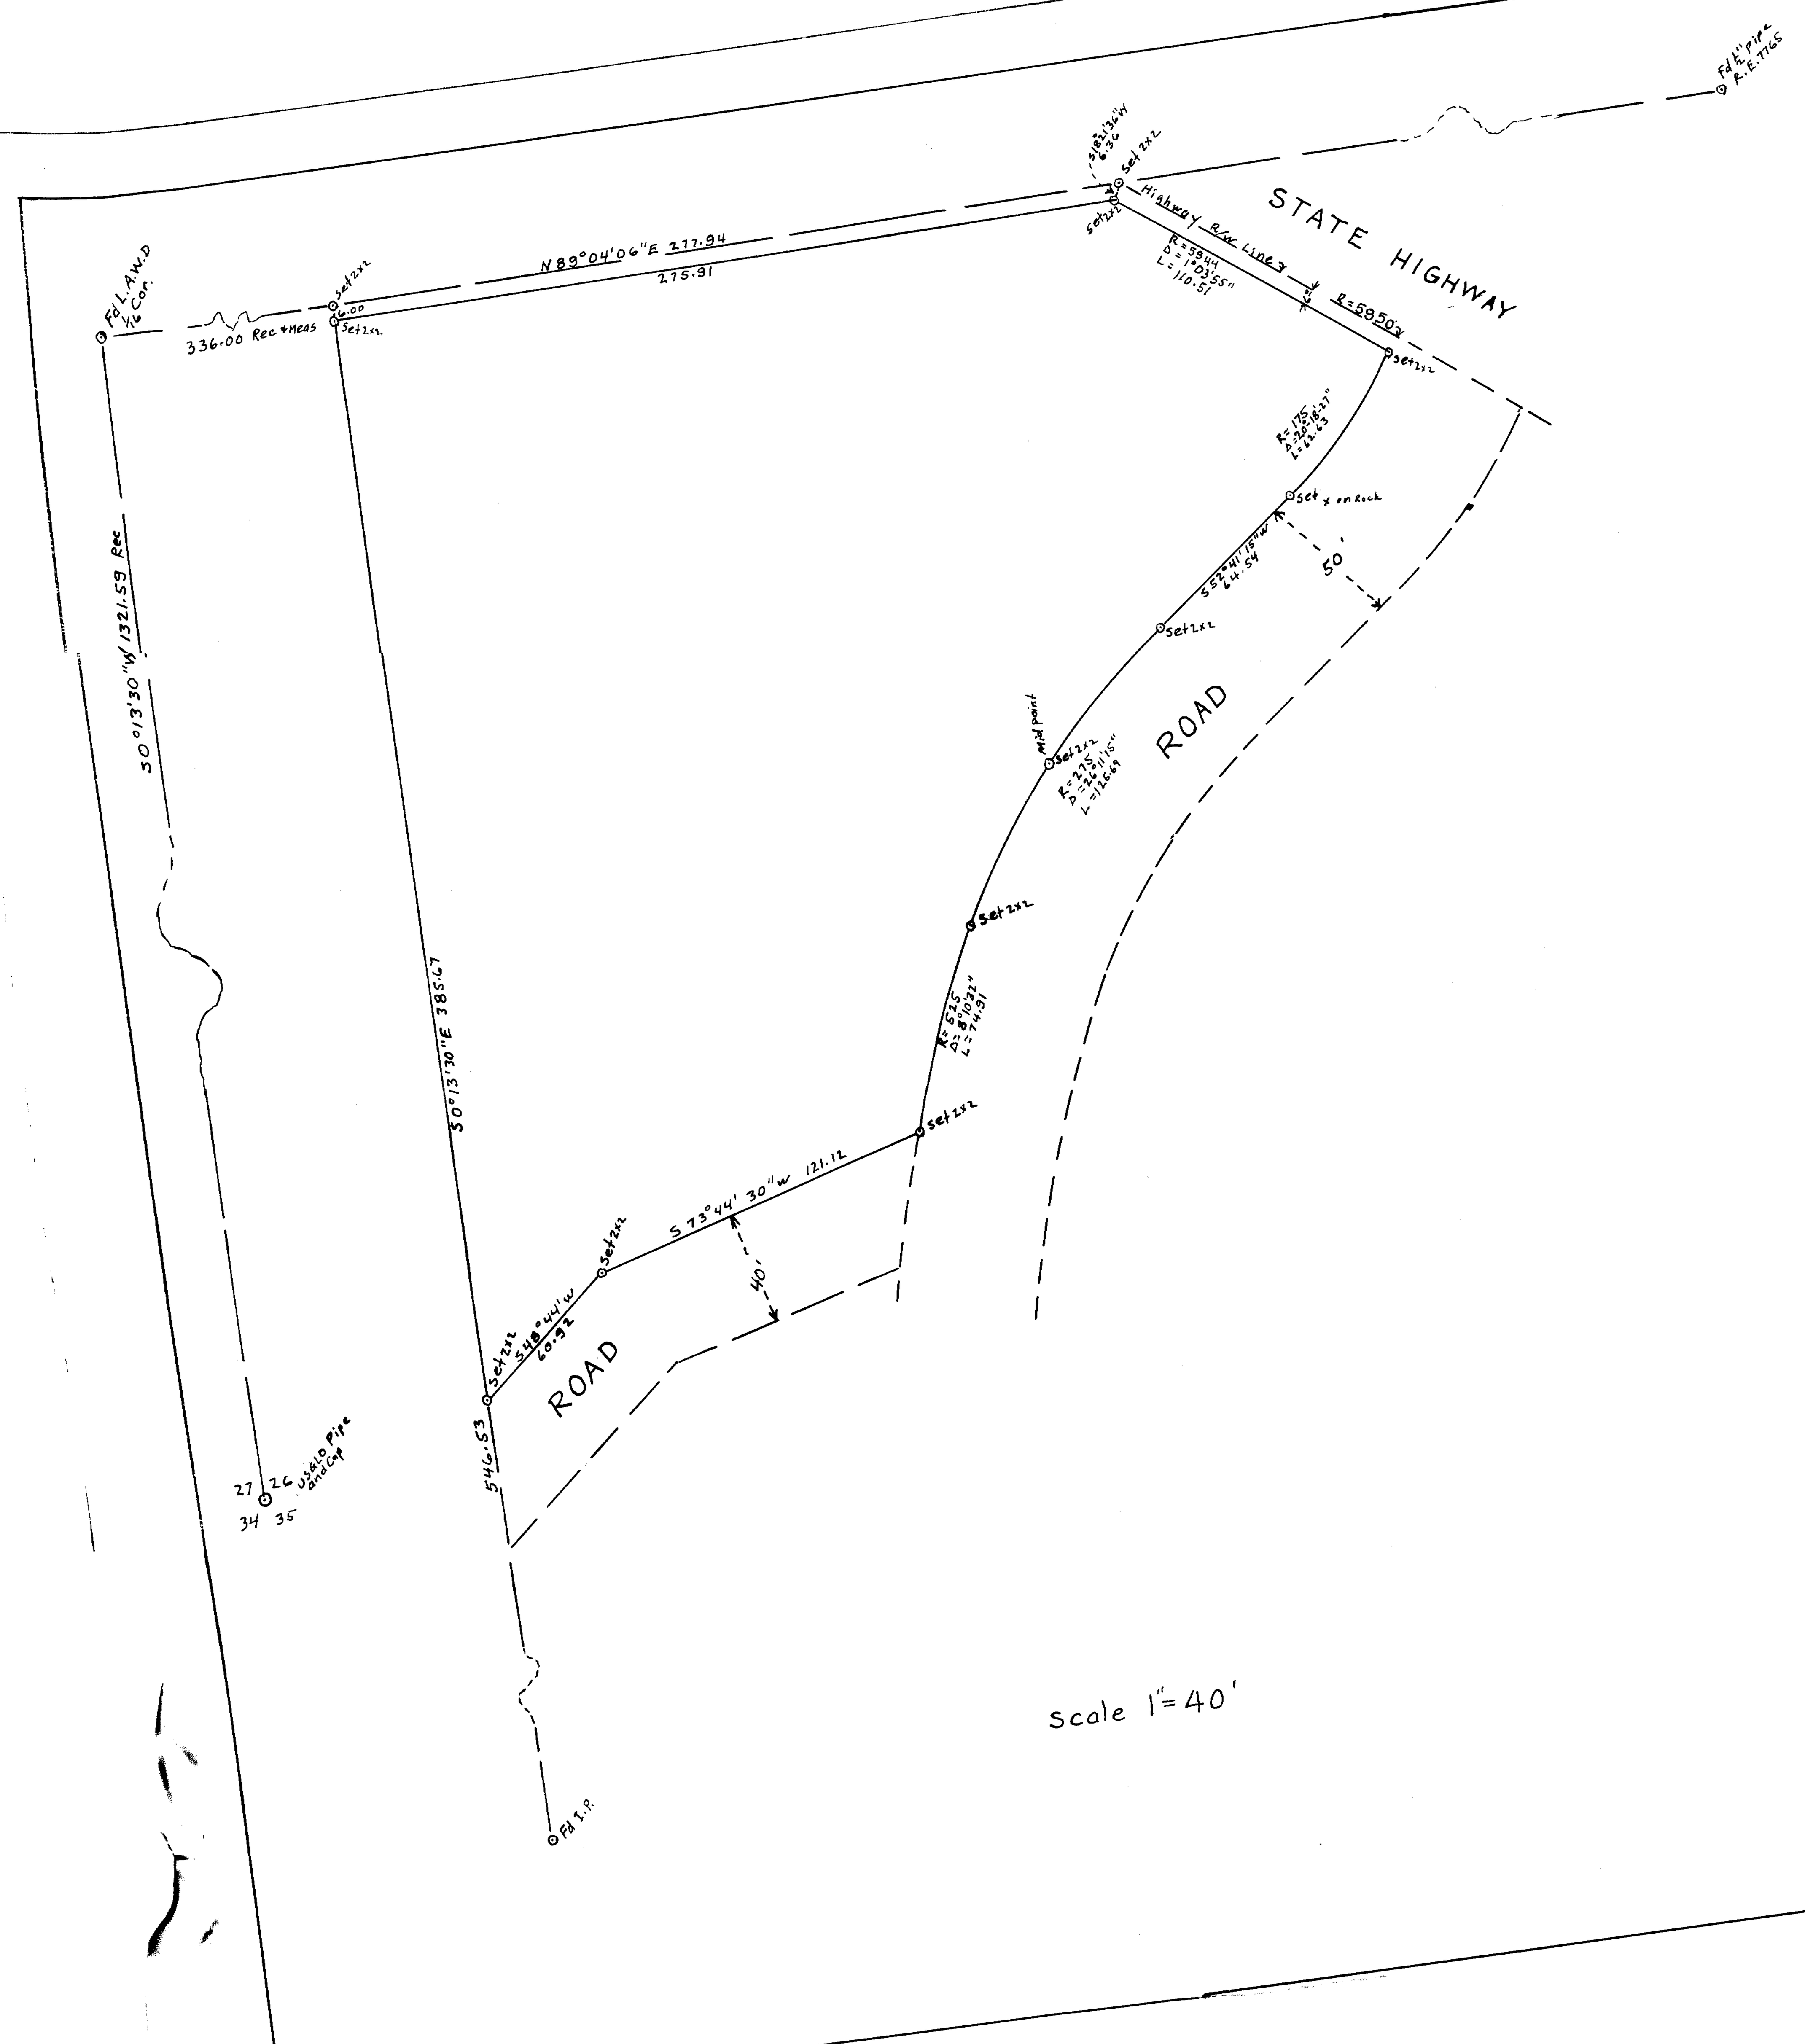


This map correctly represents a survey made by me in conformance with the requirements of Chapter 15 of Division 3 of the Business and Professions Code

J. H. Creed
R.C.E. 5521

This map has been examined by me for conformance with the requirements of Chapter 15 of Division 3 of the Business and Professions Code.

Mono County Surveyor

No. 24
Filed for record this 7th day of July 1961 at 11:35 A m. in Book 2 of Maps at Page 75 at the request of J.H. Creed

Geo. C. Dehmer Jr.
Mono County Recorder, Bridgeport, Cal.

## RECORD OF SURVEY MAP

Being the map of a survey of a parcel of land in the SW¼ of Section 26 T4S R29E MDB&M made by J.H. Creed at the request of R.W. Phelps in May and June 1961

Scale 1" = 40'