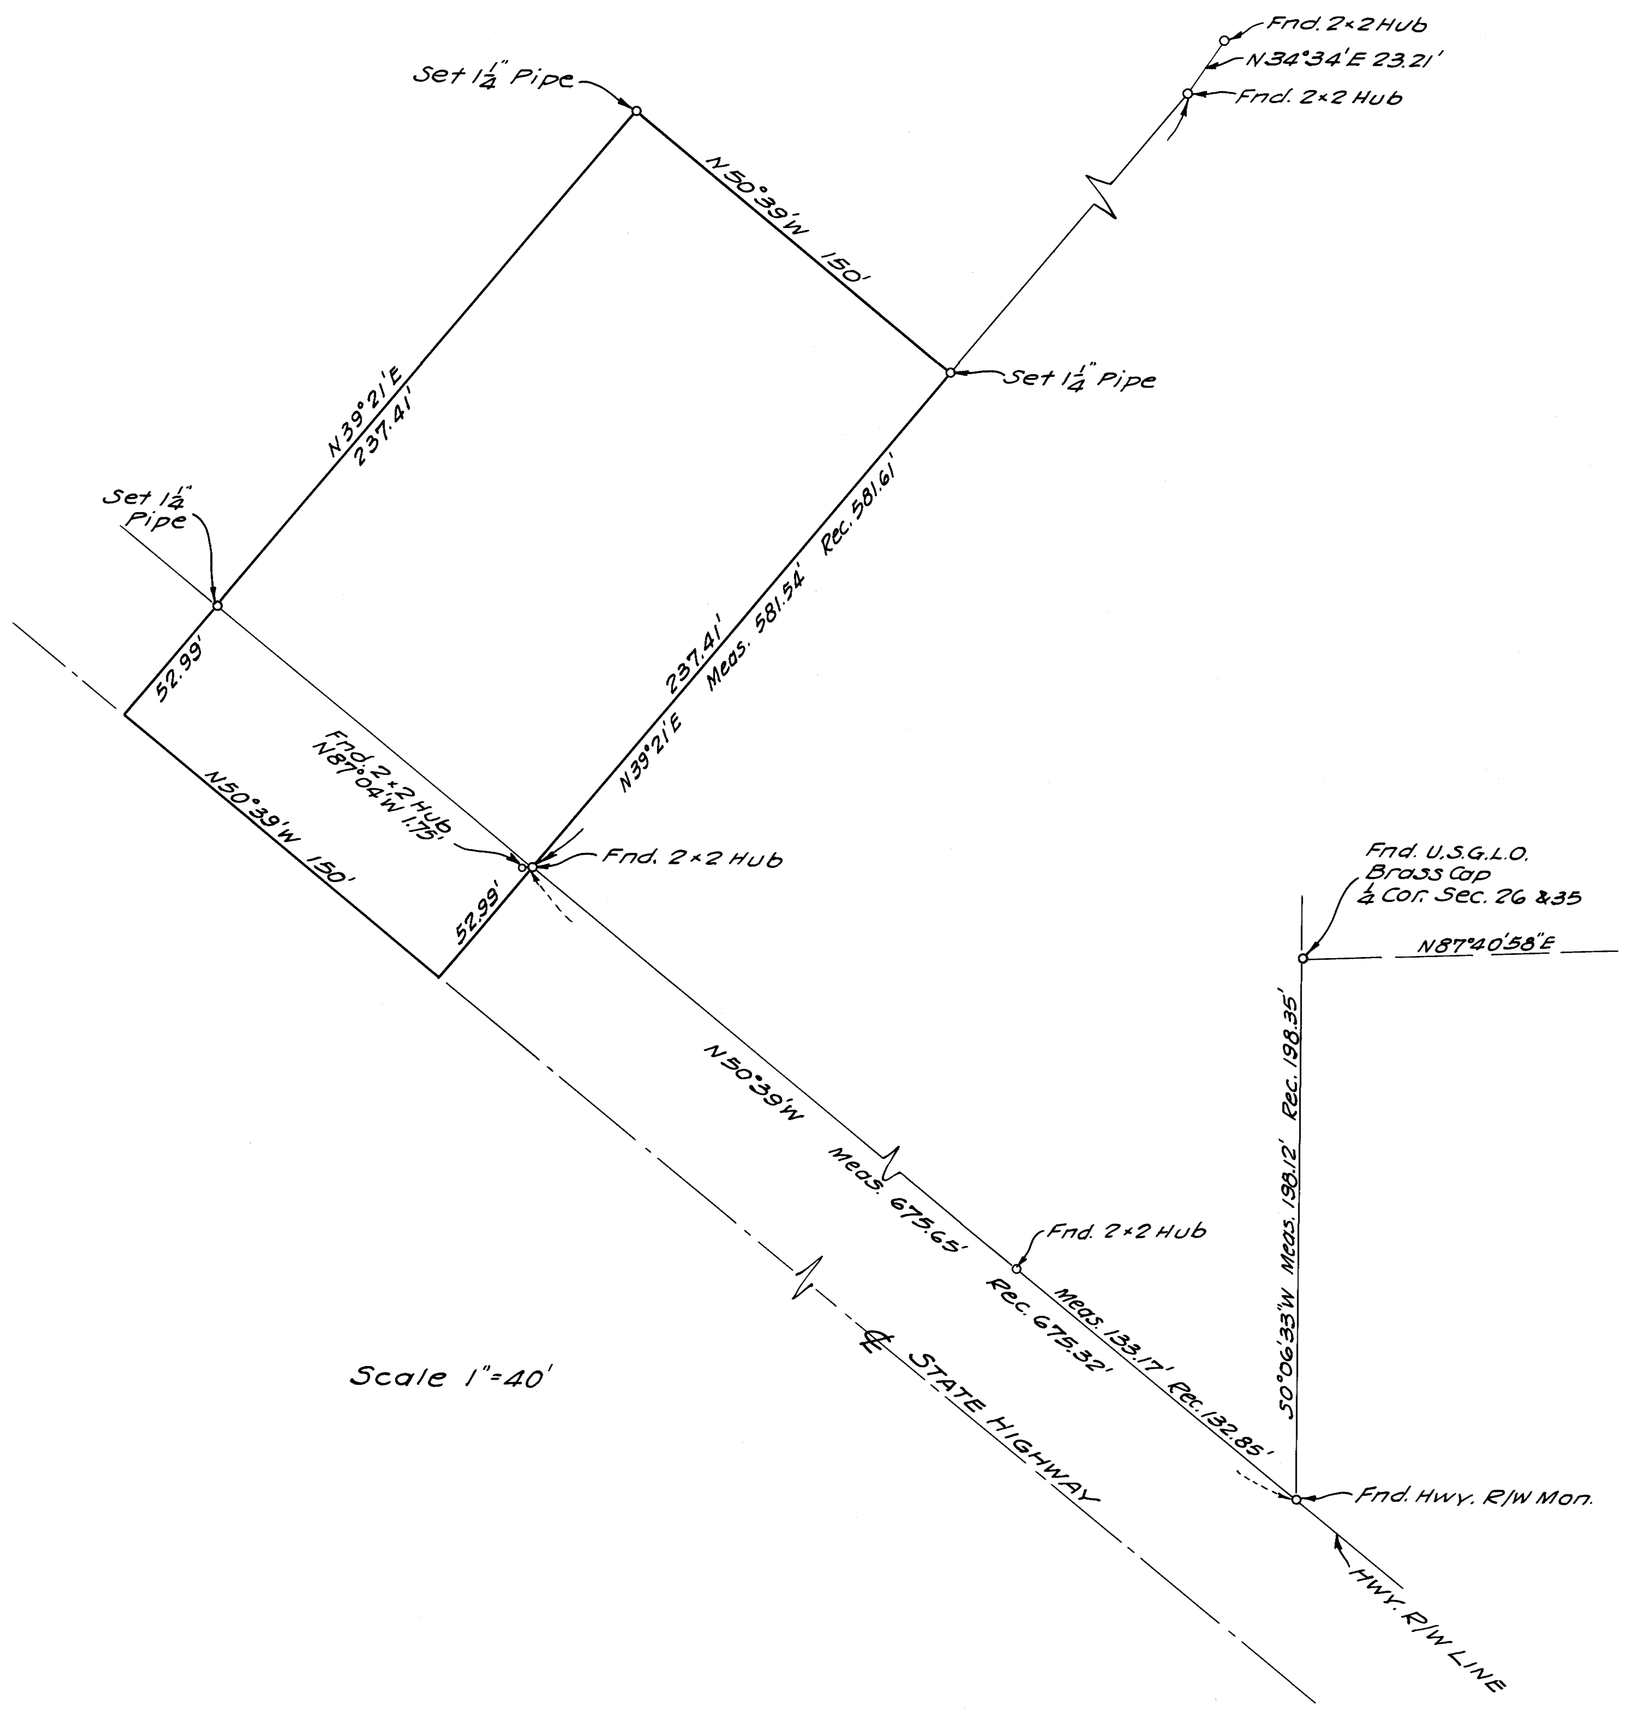

SURVEYOR'S CERTIFICATE

This map correctly represents a survey made by me in conformance with the requirements of Chapter 15 of Division 3 of the Business and Professions Code at the request of California Interstate Telephone Co. in July, 1961.

Bearings are based on the record bearing N50°39'W of the State Highway.

C.C. Fulmer
R.C.E. No. 10465

COUNTY SURVEYOR'S CERTIFICATE

This map has been examined for conformance with the requirements of Chapter 15 of Division 3 of the Business and Professions Code this _____ day of _____, 19___.

_____
County Surveyor

No. 59
RECORDER'S CERTIFICATE

Filed for record this 14th day of July, 1961, at 10:45 A.m. in Book 2 of Maps at page 77, at the request of California Interstate Telephone Co.

Walter Delaney Jr.
County Recorder

RECORD OF SURVEY
OF A 150'×290.40' PARCEL IN SEC. 26
T.4S., R.29E., M.D.B. & M.
COUNTY OF MONO
STATE OF CALIFORNIA