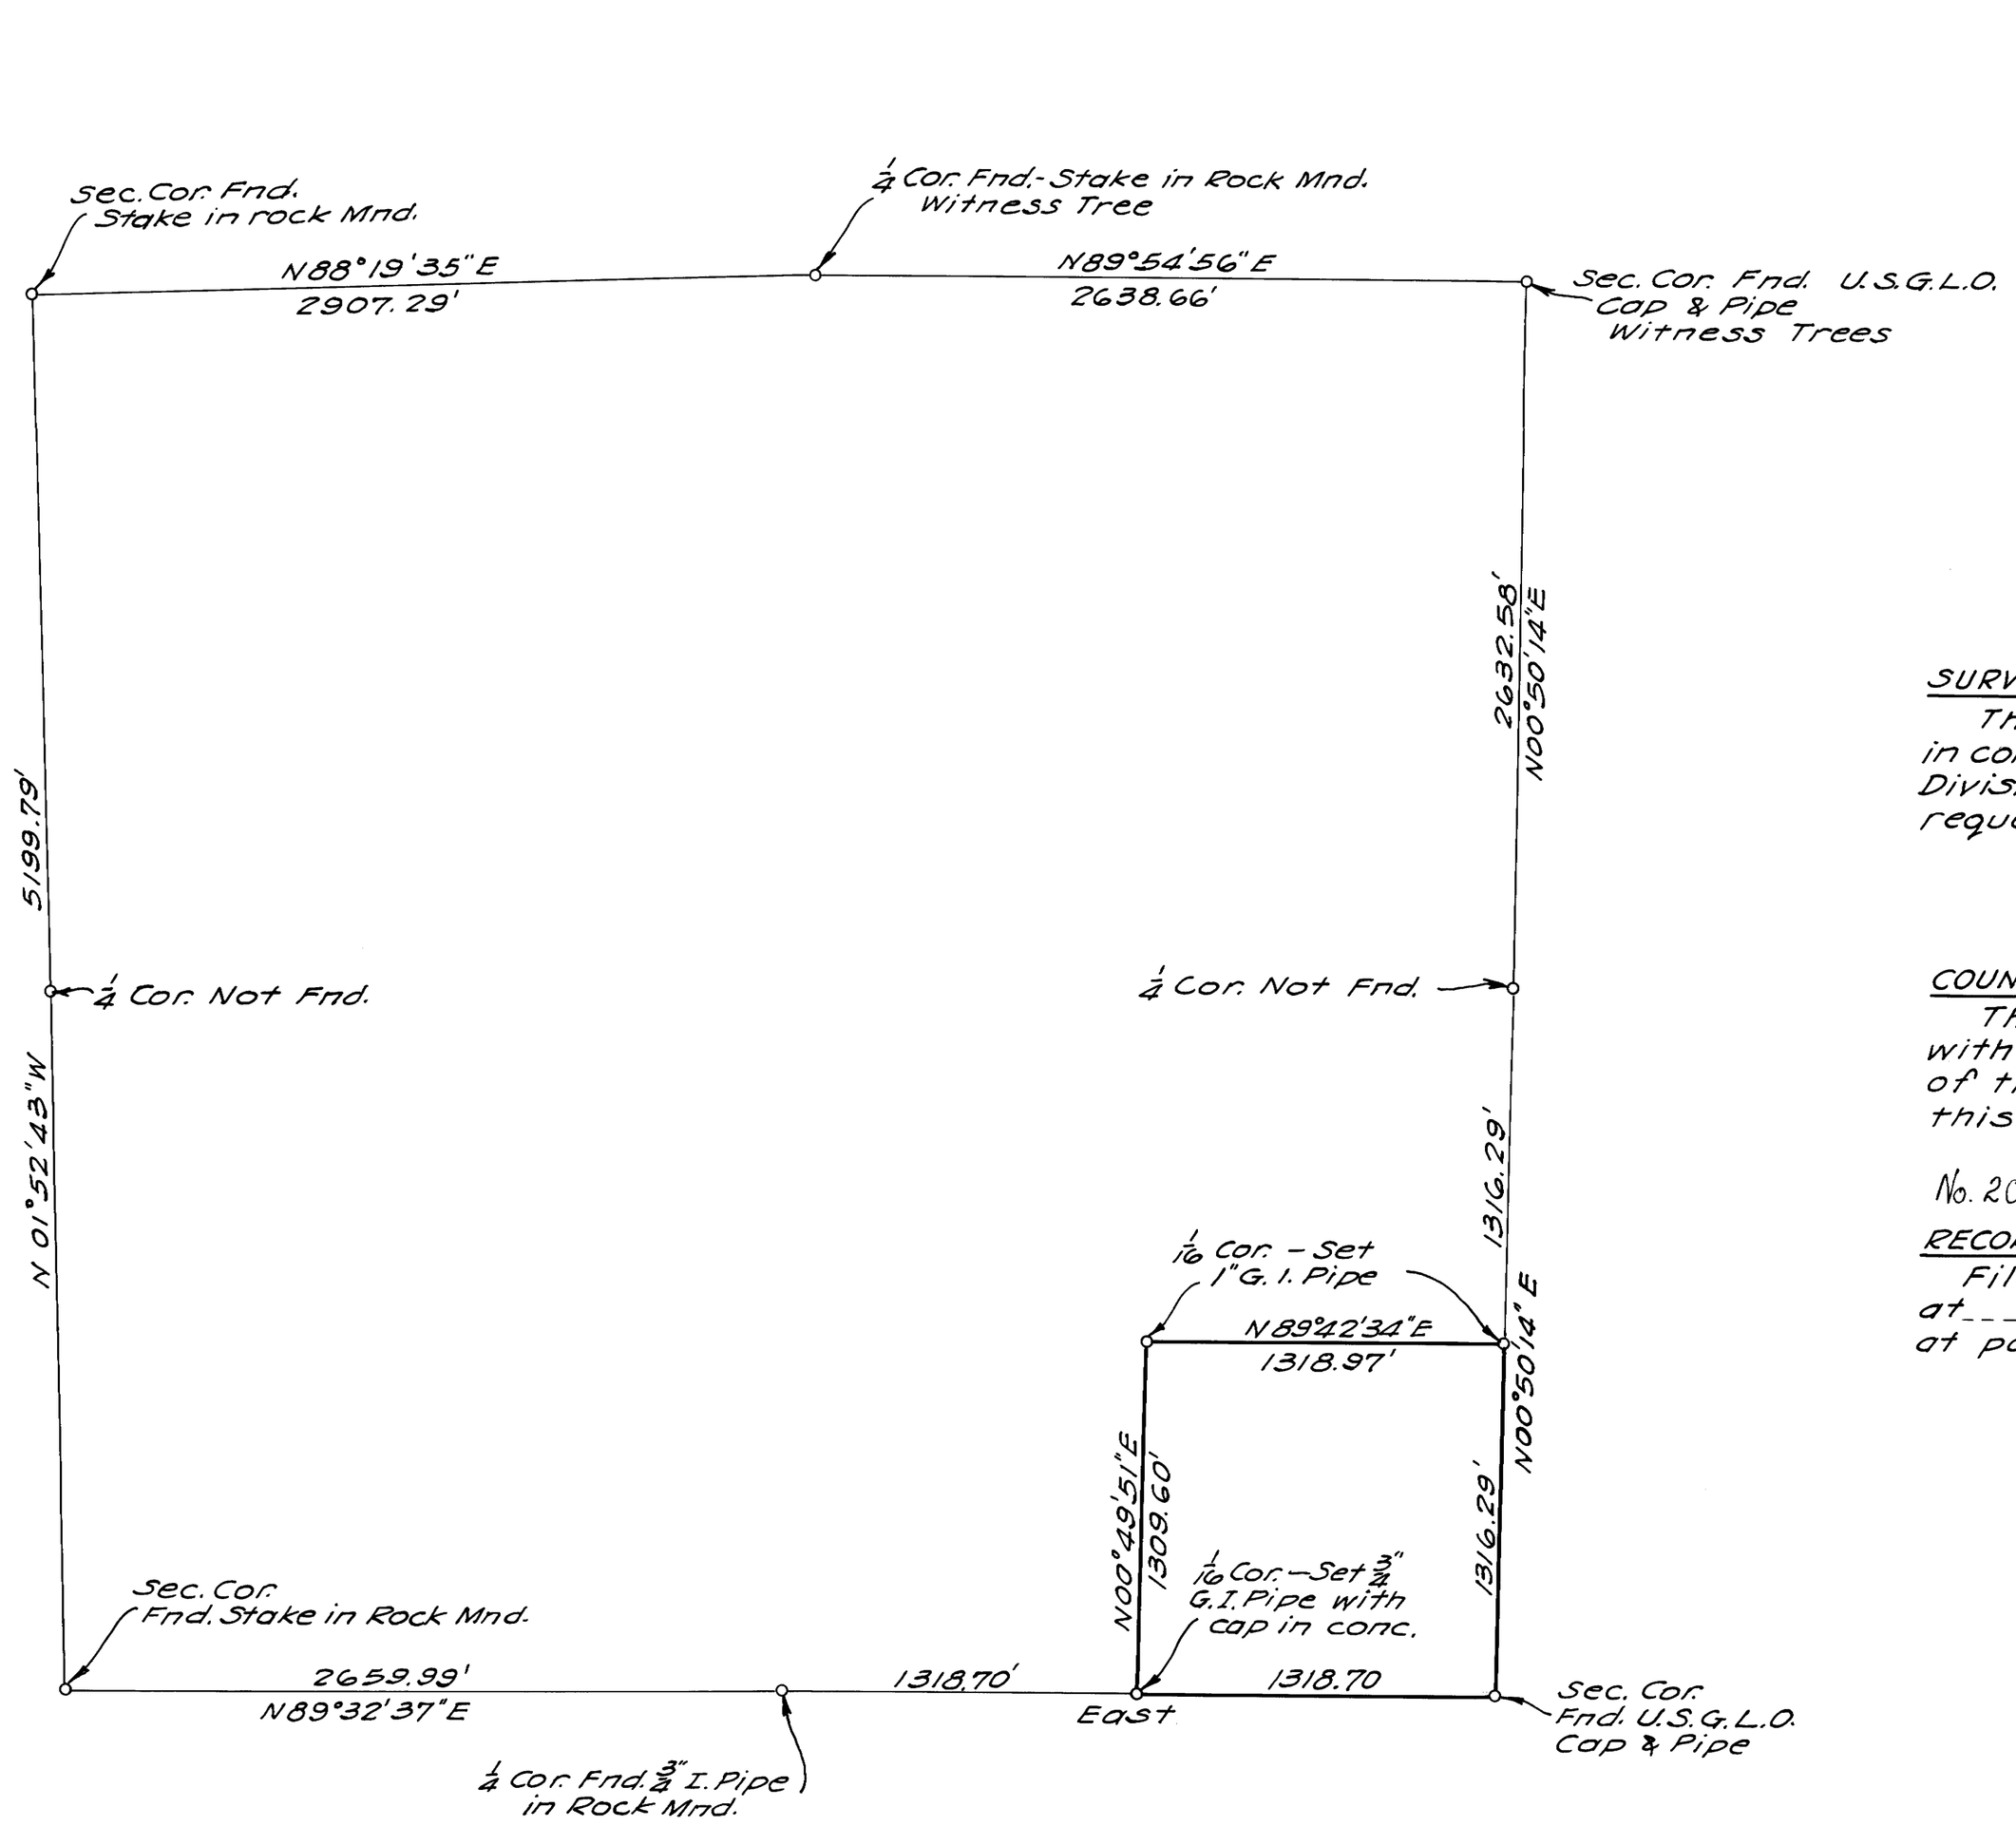

Scale 1"=500'

N

SURVEYOR'S CERTIFICATE

This map correctly represents a survey made by me in conformance with the requirements of Chapter 15 of Division 3 of the Business and Professions Code at the request of Mrs. Edith Birchim June, July, 1961.

C.H. Jackson
R.C.E. No. 10121

COUNTY SURVEYOR'S CERTIFICATE

This map has been examined for conformance with the requirements of Chapter 15 of Division 3 of the Business and Professions Code this_____day of_____, 19____.

No. 200

_____
County Surveyor

RECORDER'S CERTIFICATE

Filed for record this 8th day of August, 1961, at 11:15 A. m. in Book 2 of Maps at page 81, at the request of C. H. Jackson.

Geo. C. Delaney
County Recorder

RECORD OF SURVEY
SEC. 29, T.4S., R.30E., M.D.B.& M.
COUNTY OF MONO
STATE OF CALIFORNIA