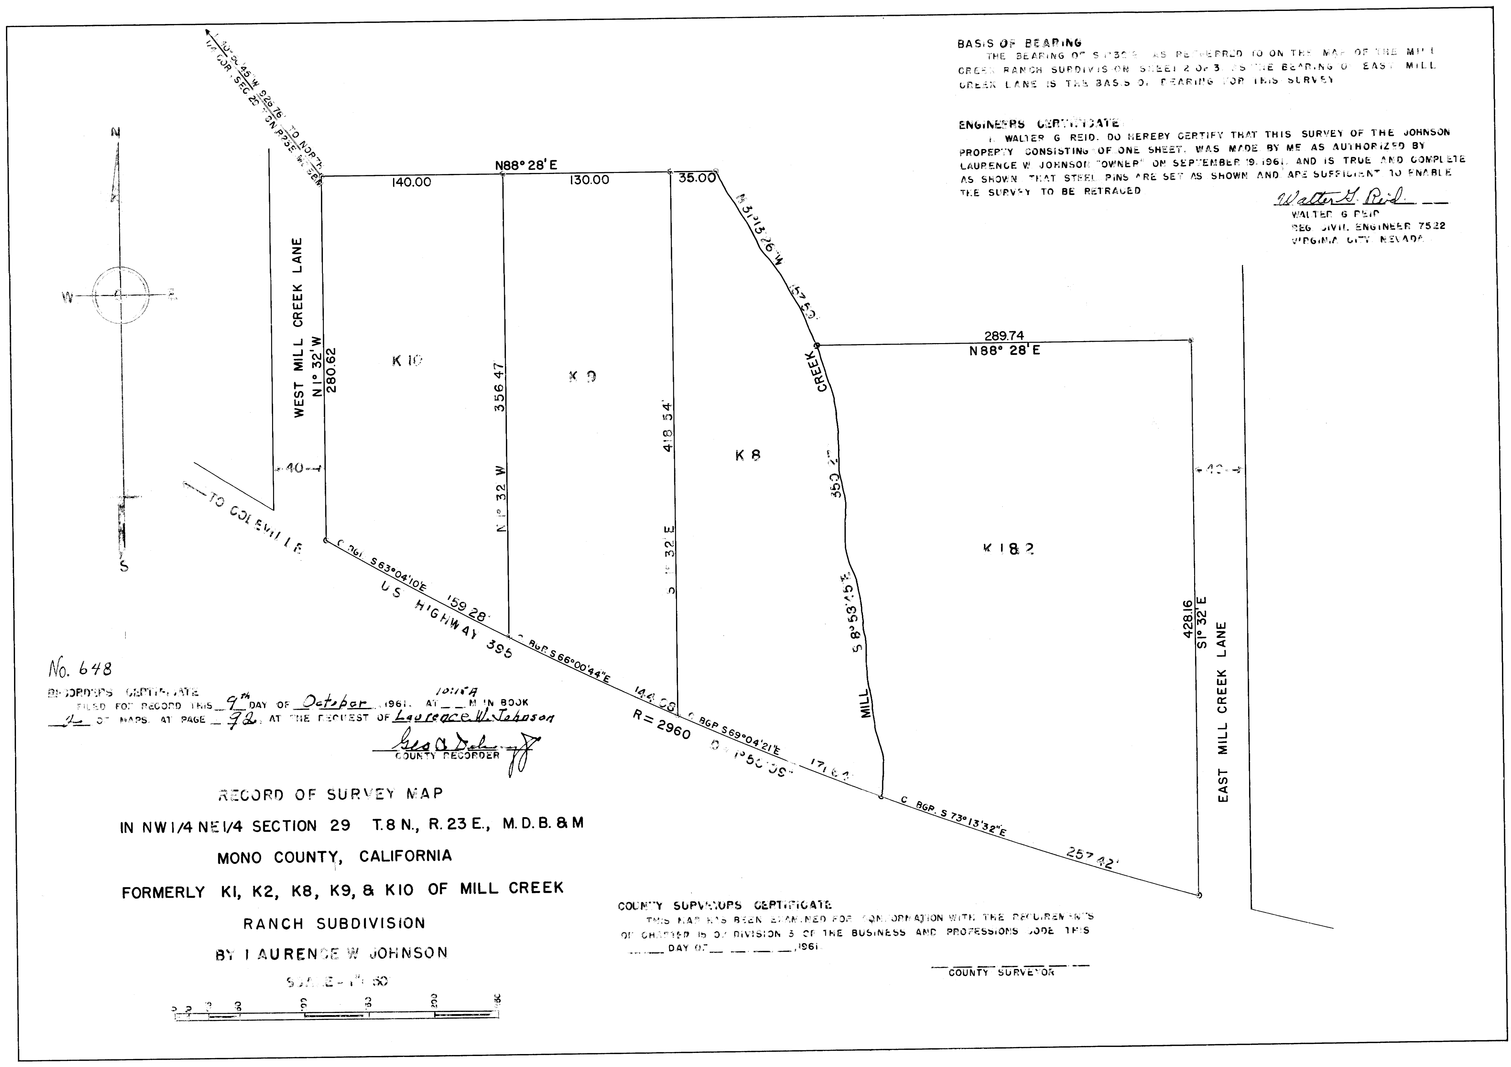
BASIS OF BEARING
THE BEARING OF S 13°32'E AS REFERRED TO ON THE MAP OF THE MILL CREEK RANCH SUBDIVISION SHEET 2 OF 3 AS THE BEARING OF EAST MILL CREEK LANE IS THE BASIS OF BEARING FOR THIS SURVEY
ENGINEERS CERTIFICATE
I, WALTER G. REID, DO HEREBY CERTIFY THAT THIS SURVEY OF THE JOHNSON PROPERTY CONSISTING OF ONE SHEET, WAS MADE BY ME AS AUTHORIZED BY LAURENCE W. JOHNSON "OWNER" ON SEPTEMBER 19, 1961, AND IS TRUE AND COMPLETE AS SHOWN. THAT STEEL PINS ARE SET AS SHOWN AND ARE SUFFICIENT TO ENABLE THE SURVEY TO BE RETRACED
Walter G. Reid
WALTER G. REID
REG. CIVIL ENGINEER 7522
VIRGINIA CITY, NEVADA
N88° 28' E
140.00
130.00
35.00
289.74
N88° 28' E
WEST MILL CREEK LANE
N1° 32' W
280.62
K 10
K 9
K 8
K 1 & 2
356.47
418.54'
350.2'
428.16
S1° 32' E
EAST MILL CREEK LANE
MILL CREEK
TO COLEVILLE
US HIGHWAY 395
159.28'
R = 2960
257.42'
No. 648
RECORDERS CERTIFICATE
FILED FOR RECORD THIS 9th DAY OF October 1961, AT 10:15 A M IN BOOK 2 OF MAPS, AT PAGE 92, AT THE REQUEST OF Laurence W. Johnson
COUNTY RECORDER
RECORD OF SURVEY MAP
IN NW1/4 NE1/4 SECTION 29 T.8 N., R.23 E., M.D.B.&M
MONO COUNTY, CALIFORNIA
FORMERLY K1, K2, K8, K9, & K10 OF MILL CREEK
RANCH SUBDIVISION
BY LAURENCE W. JOHNSON
COUNTY SURVEYORS CERTIFICATE
THIS MAP HAS BEEN EXAMINED FOR CONFORMATION WITH THE REQUIREMENTS OF CHAPTER 15 OF DIVISION 3 OF THE BUSINESS AND PROFESSIONS CODE THIS ___ DAY OF ___ 1961
COUNTY SURVEYOR