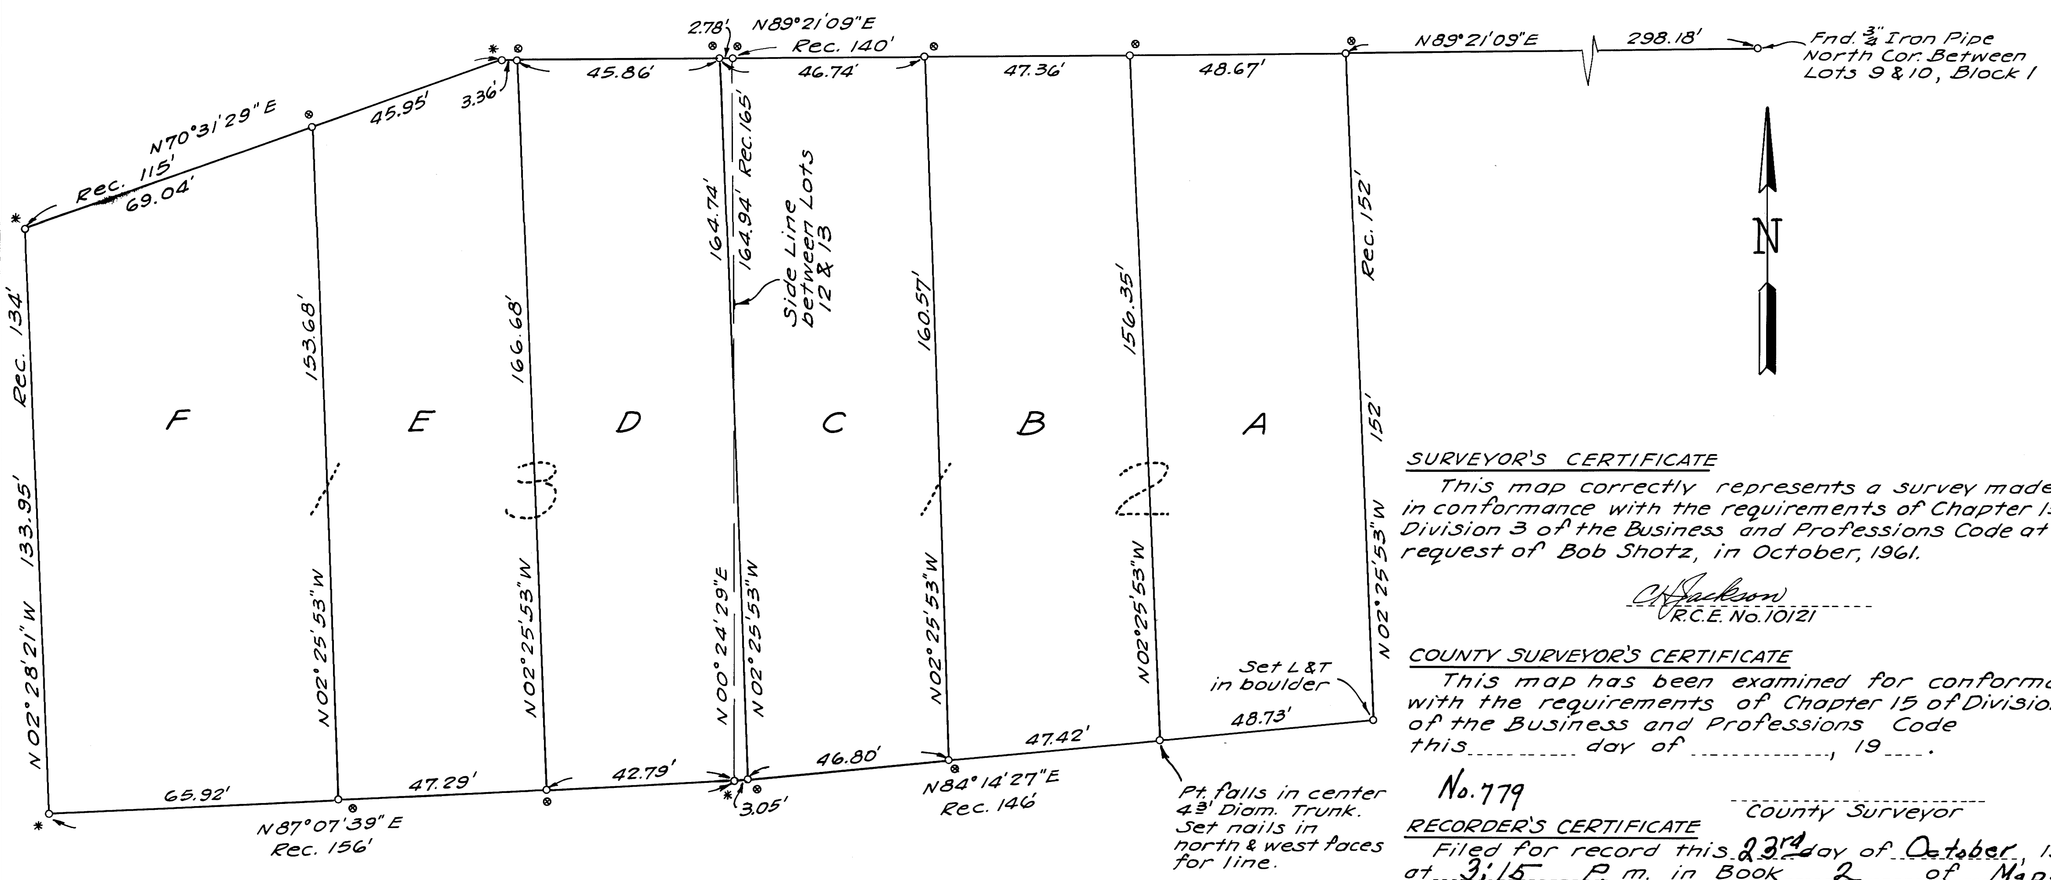

Scale 1"=20'

* Fnd. 2×2 H&T. (R.C.E. 5521) Cors. Lot 13

⊗ Set 2×2 H&T

Note: Each of the above parcels contains 7500' Sq. Ft., minimum.

SURVEYOR'S CERTIFICATE

This map correctly represents a survey made by me in conformance with the requirements of Chapter 15 of Division 3 of the Business and Professions Code at the request of Bob Shotz, in October, 1961.

C. H. Jackson
R.C.E. No. 10121

COUNTY SURVEYOR'S CERTIFICATE

This map has been examined for conformance with the requirements of Chapter 15 of Division 3 of the Business and Professions Code this _____ day of _____, 19____.

No. 779

_____
County Surveyor

RECORDER'S CERTIFICATE

Filed for record this 23rd day of October, 1961, at 3:15 P.M. in Book 2 of Maps at page 95, at the request of C. H. Jackson.

Geo. C. Delaney
County Recorder

RECORD OF SURVEY
LOTS 12 & 13, BLOCK 1
MAMMOTH CAMP TRACT 2
SEC. 3, T. 4S., R. 27E., M.D.B. & M.
COUNTY OF MONO
STATE OF CALIFORNIA