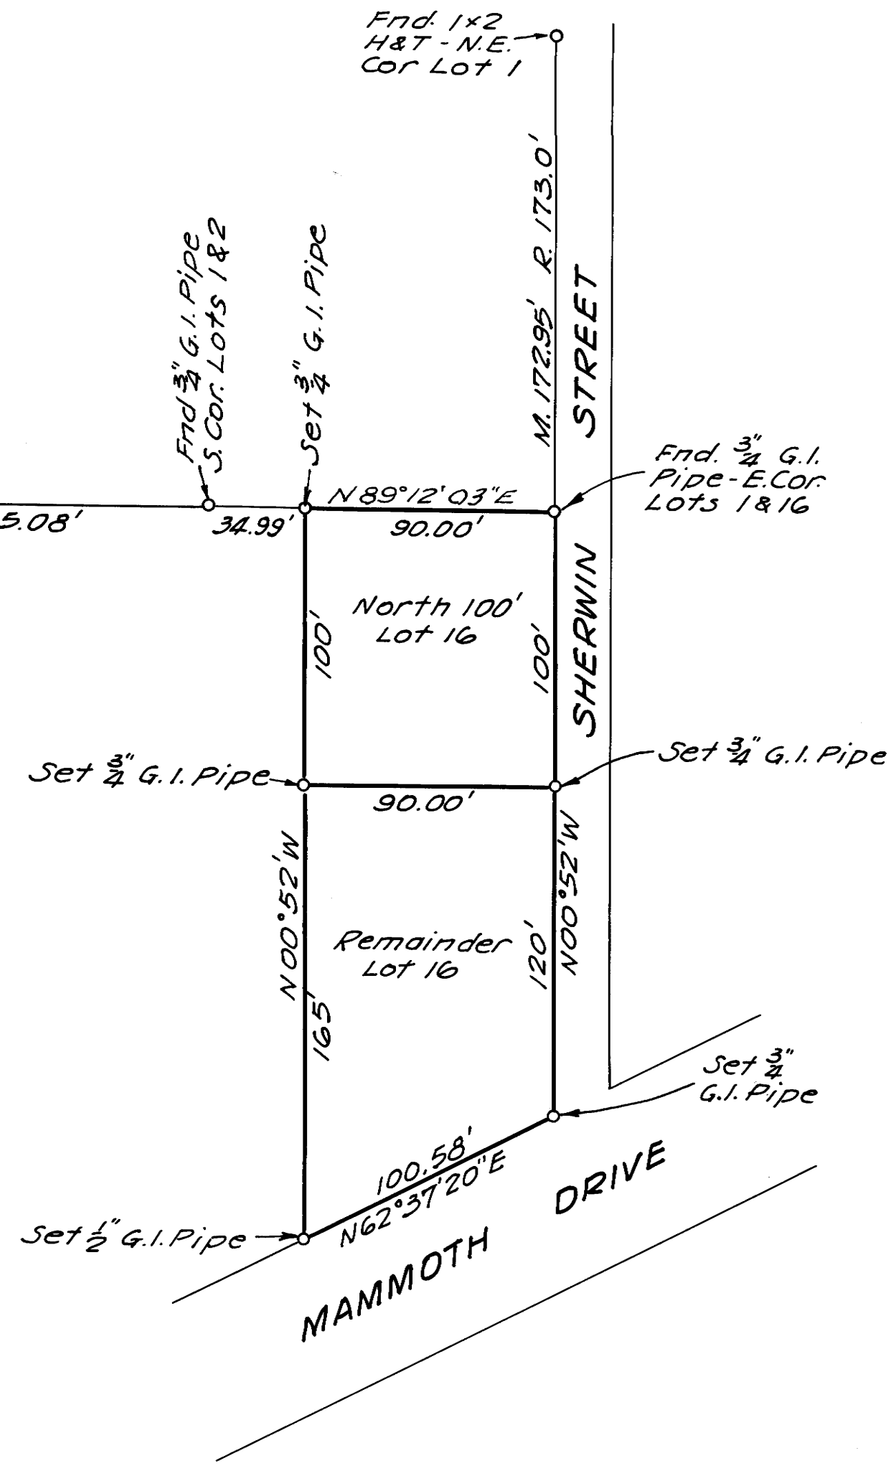

Scale 1"=50'

N

SURVEYOR'S CERTIFICATE

This map correctly represents a survey made by me in conformance with the requirements of Chapter 15 of Division 3 of the Business and Professions Code at the request of Mr. Bob Schotz July 21, 1962.

C H Jackson
R.C.E. No. 10121

COUNTY SURVEYOR'S CERTIFICATE

This map has been examined for conformance with the requirements of Chapter 15 of Division 3 of the Business and Professions Code this _____ day of _____, 19___.

_____
County Surveyor

No. 1563

RECORDER'S CERTIFICATE

Filed for record this 18th day of February, 1963, at 2:05 P. m. in Book 3 of Maps at page 57, at the request of Bob Schotz.

Geo A Delaney Jr
County Recorder

RECORD OF SURVEY
LOT 16, BLOCK 7
MAMMOTH CAMP TRACT
Sec. 3, T.4S., R.27E., M.D.B.&M.
COUNTY OF MONO
STATE OF CALIFORNIA