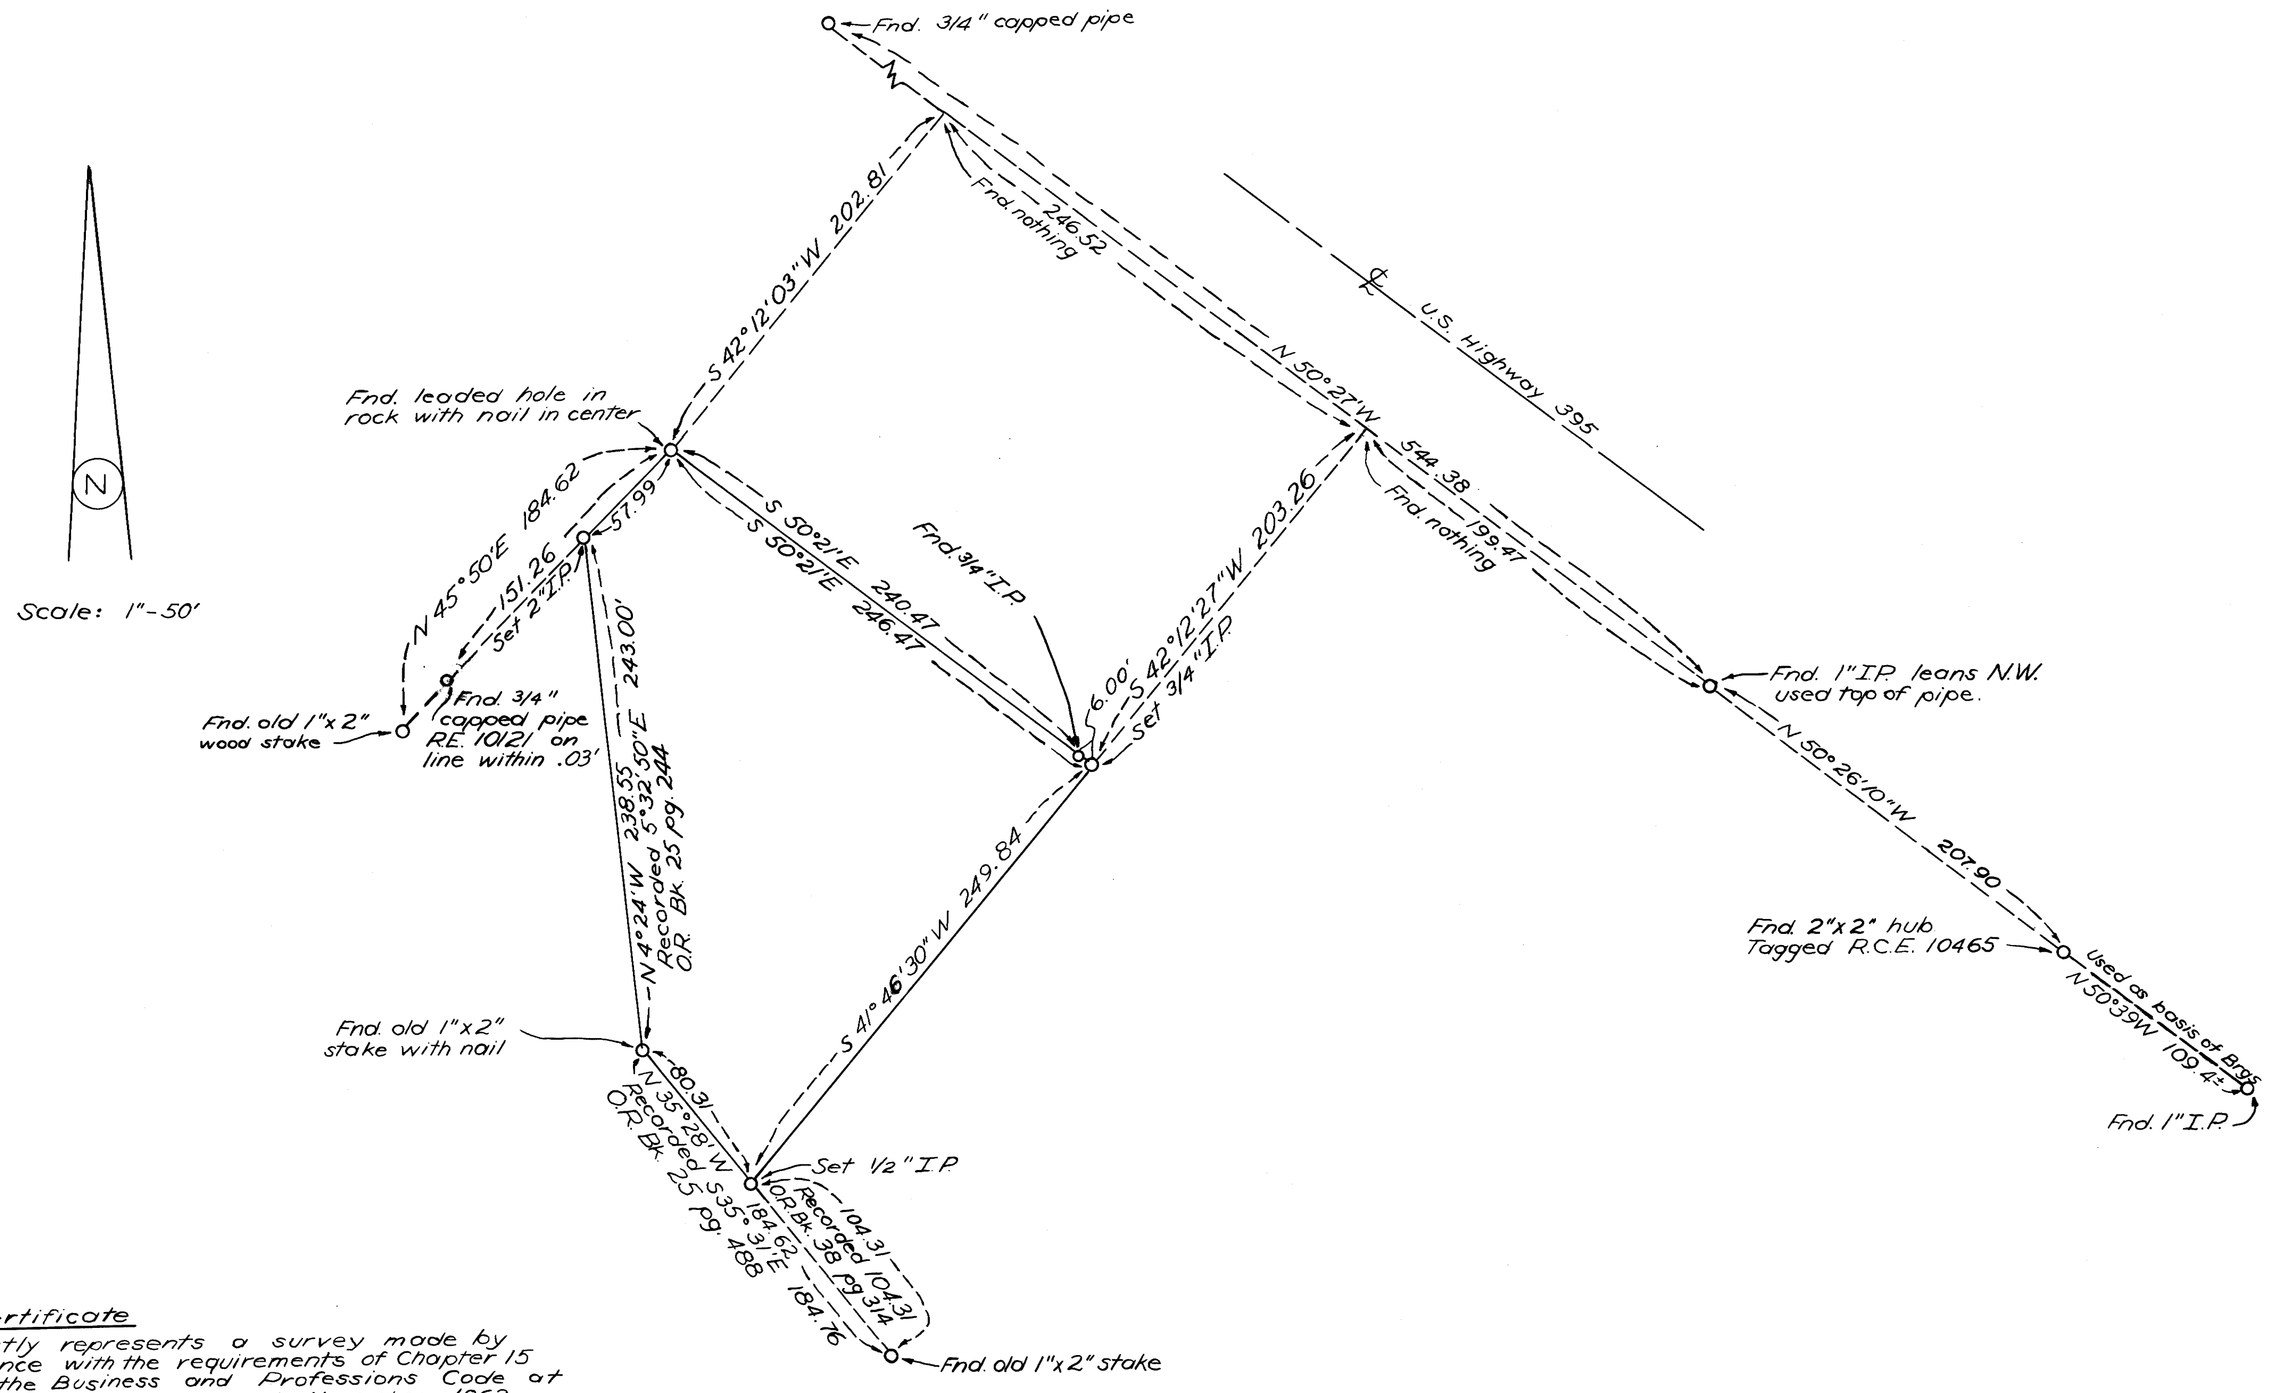

Surveyor's Certificate

This map correctly represents a survey made by me in conformance with the requirements of Chapter 15 of Division 3 of the Business and Professions Code at the request of Robert A. Appleton in November 1962.

Frederick H. Weals
R.C.E. NO. 7975

County Surveyor's Certificate

This map has been examined for conformance with the requirements of Chapter 15 of Division 3 of the Business and Professions Code this _____ day of _____, 19____.

_____
County Surveyor

No. 1679

Recorder's Certificate

Filed for record this 13th day of March 1963 at 2:15 P.M. in Book 3 of Maps at page 61, at the request of F. H. WEALS.

_____
County Recorder

RECORD OF SURVEY
IN SW 1/4 OF SEC. 26
T. 4 S., R. 29 E., MDB & M
COUNTY OF MONO
STATE OF CALIFORNIA