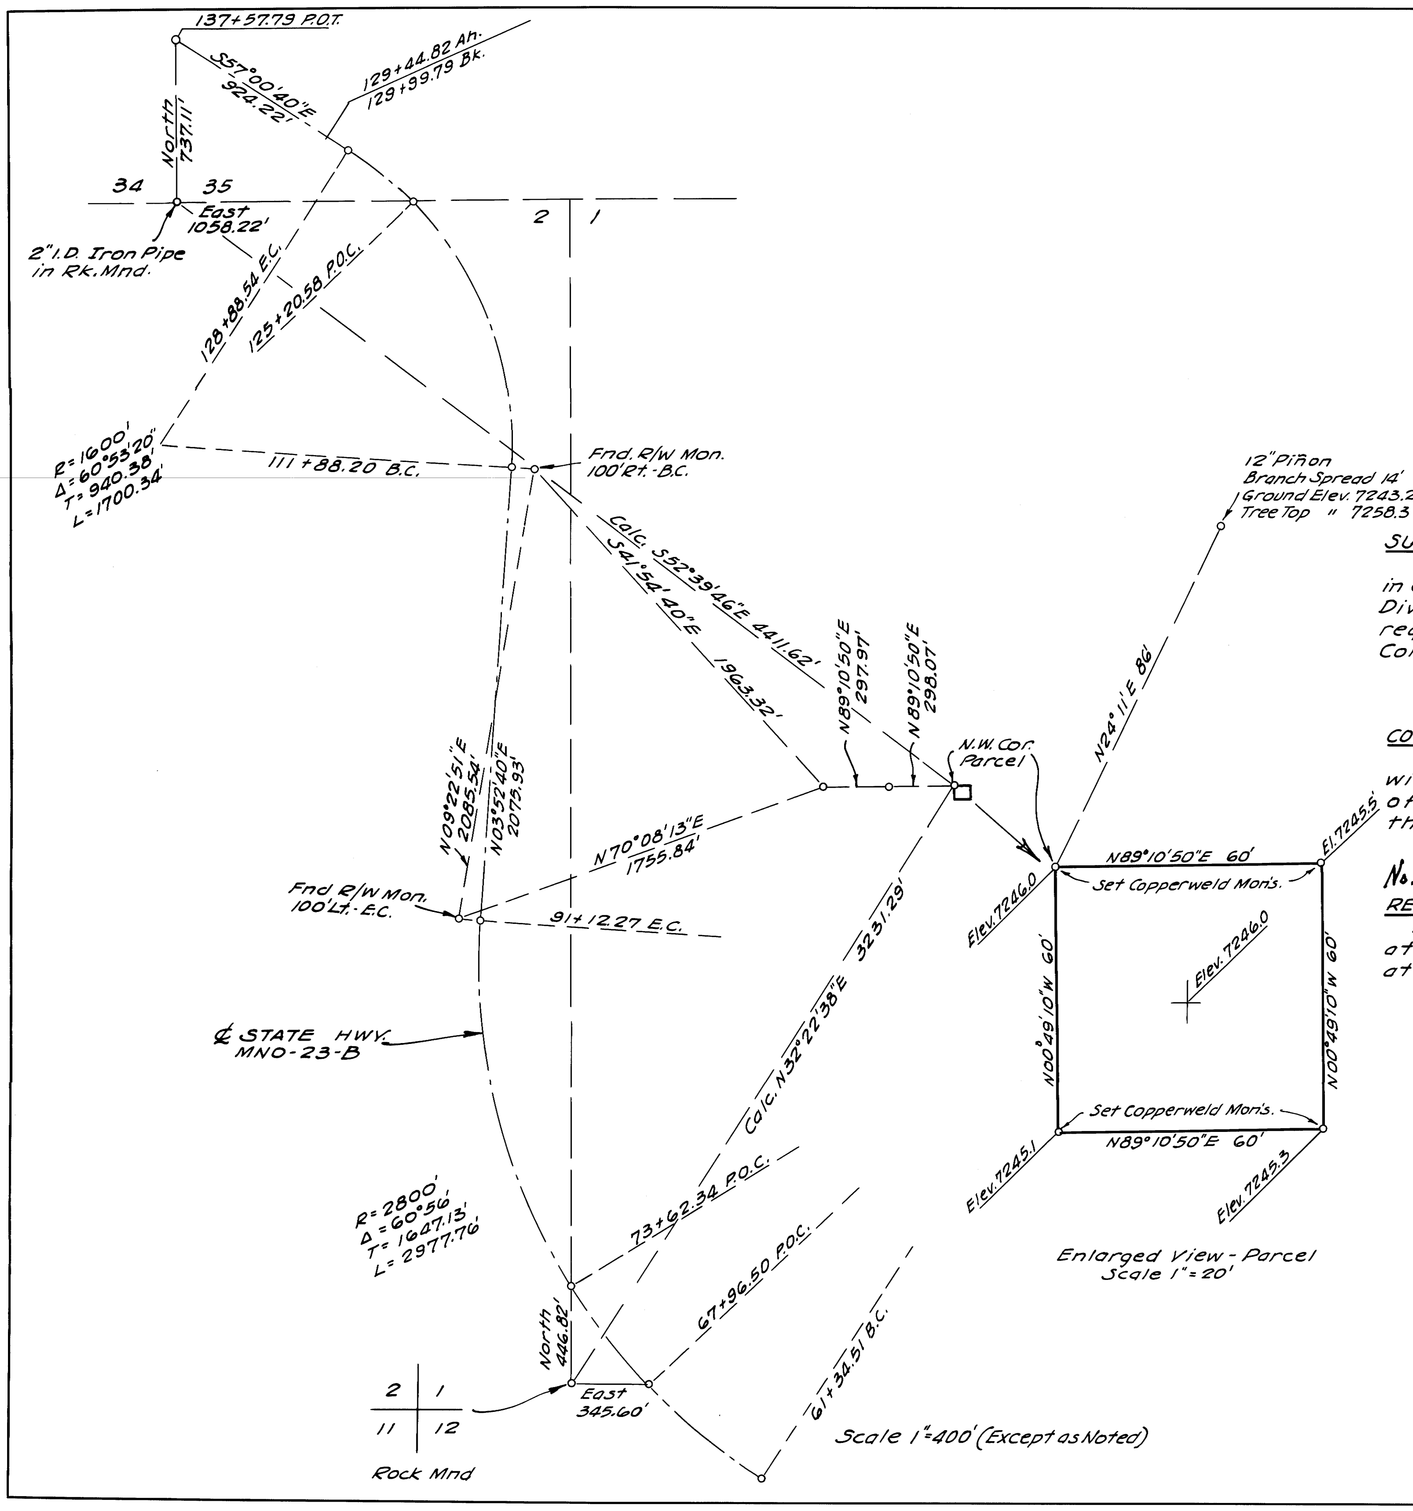

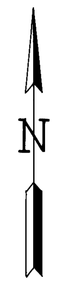

SURVEYOR'S CERTIFICATE

This map correctly represents a survey made by me in conformance with the requirements of Chapter 15 of Division 3 of the Business and Professions Code at the request of Mr. R.C. Ferber, California Interstate Telephone Company, March 23, 1963.

C.H. Jackson
R.C.E. No. 10121

COUNTY SURVEYOR'S CERTIFICATE

This map has been examined for conformance with the requirements of Chapter 15 of Division 3 of the Business and Professions Code this 13th day of May, 1963.

No. 1978

Fred P. Carner
County ~~Surveyor~~ Road Commissioner

RECORDER'S CERTIFICATE

Filed for record this 13th day of May, 1963, at 11:45 m. in Book 3 of Maps at page 68, at the request of R.C. Ferber.

[signature]
County Recorder

RECORD OF SURVEY
SEC. 1, T.5S., R.30E., M.D.B.& M.
COUNTY OF MONO
STATE OF CALIFORNIA