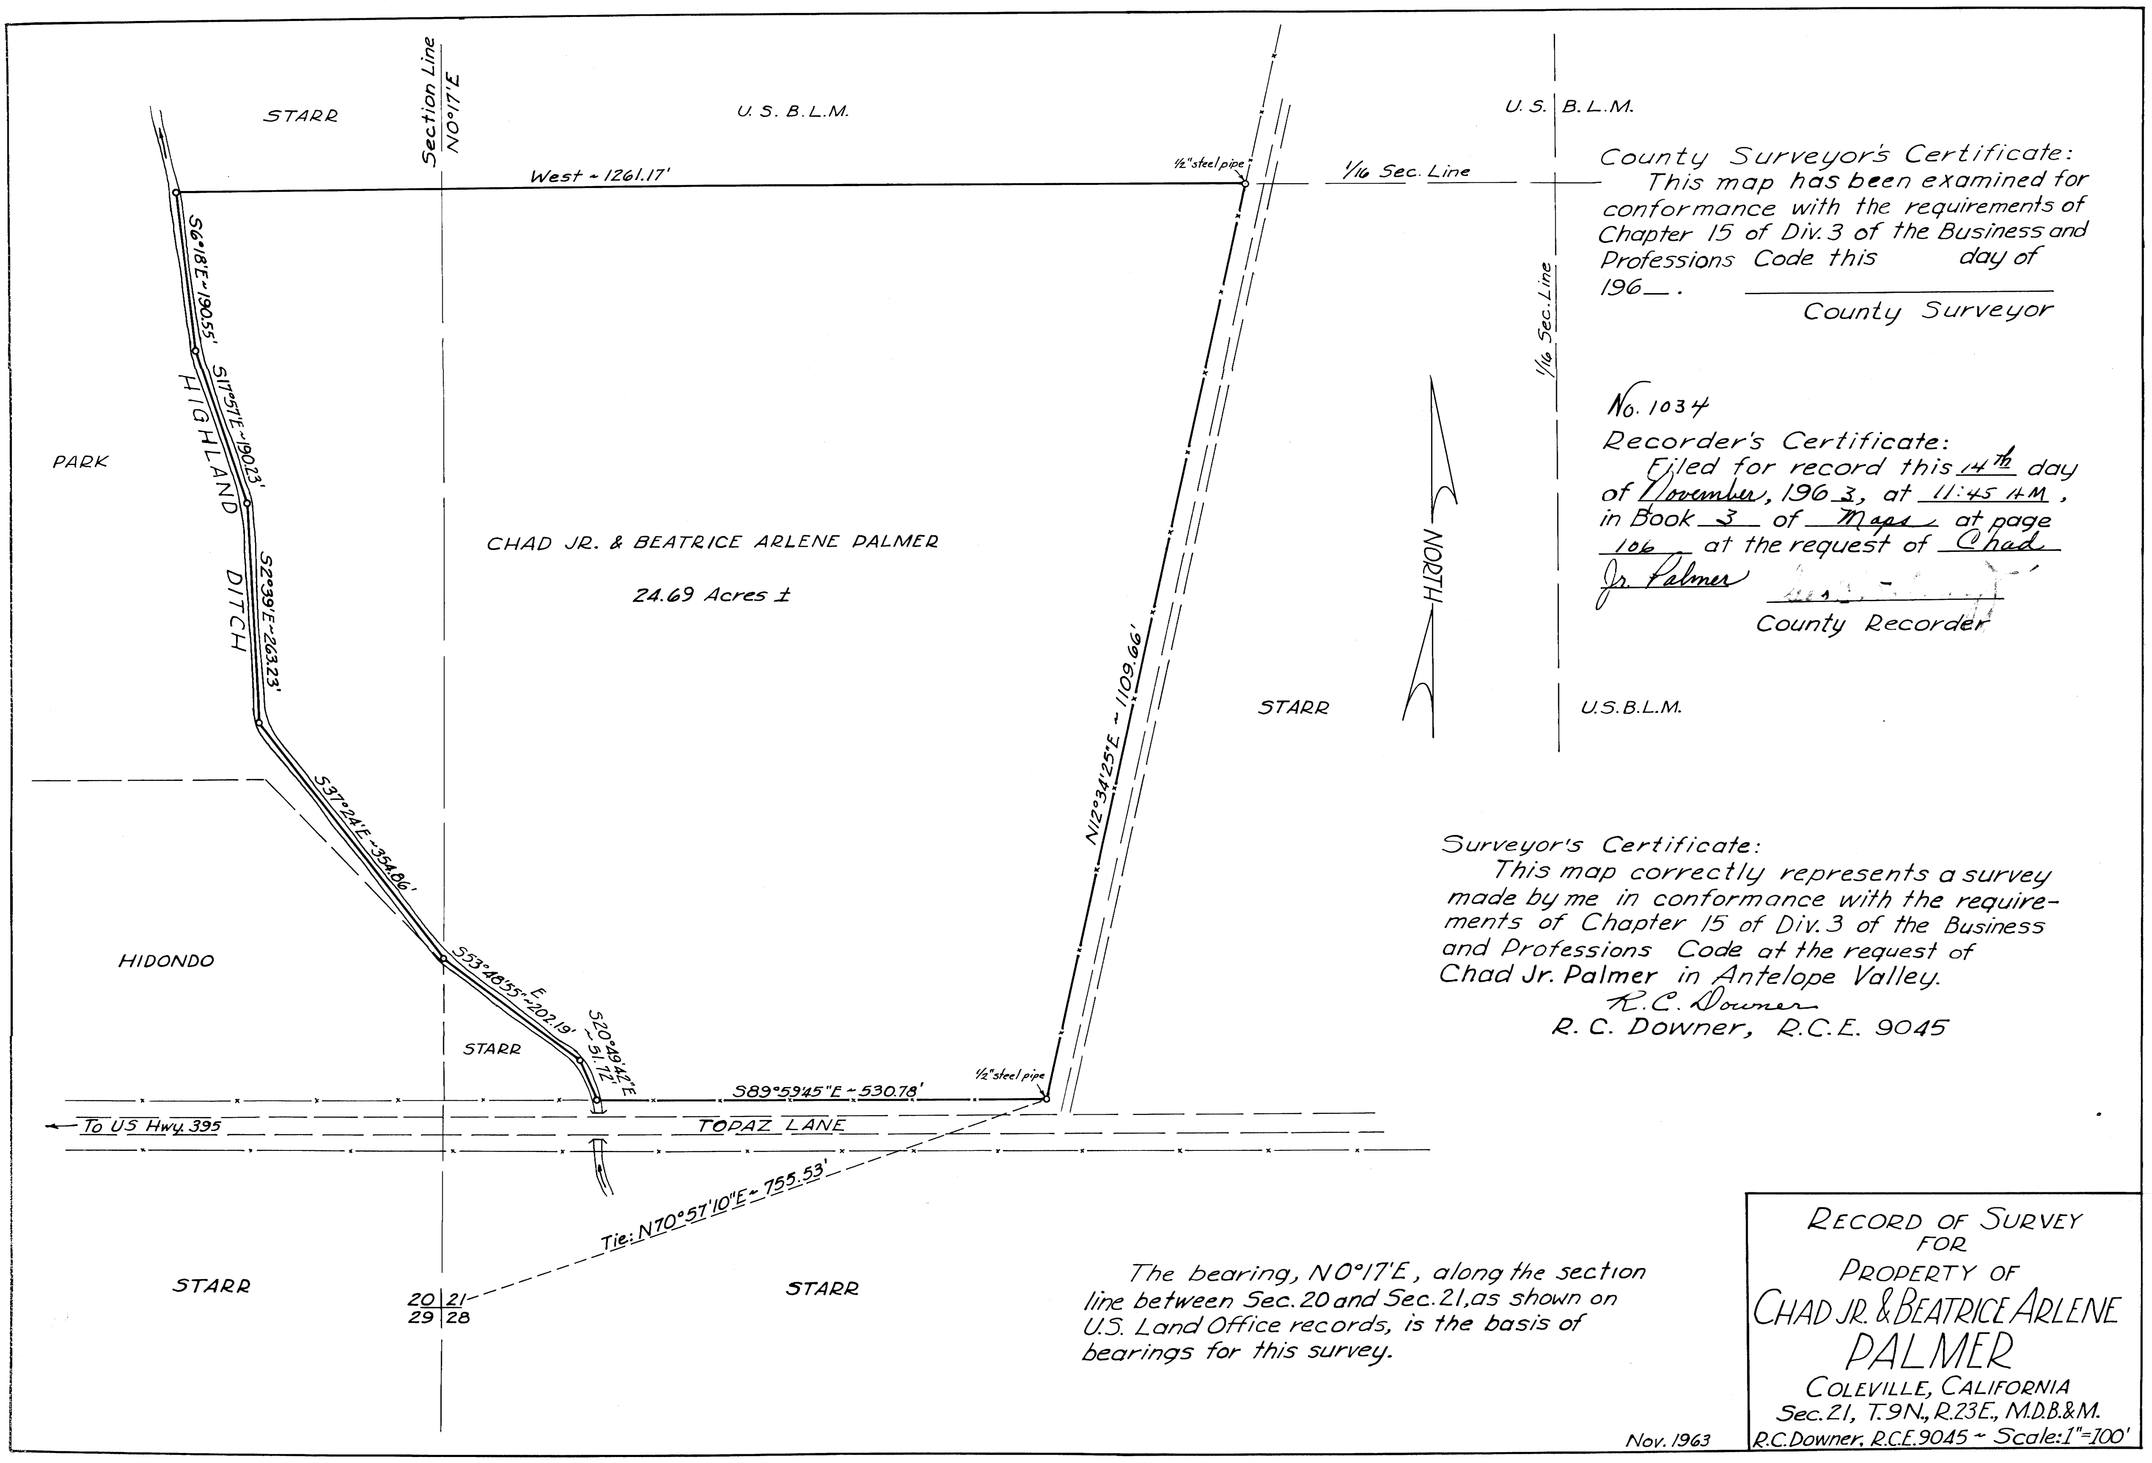

County Surveyor's Certificate:
This map has been examined for conformance with the requirements of Chapter 15 of Div. 3 of the Business and Professions Code this day of 196__.

County Surveyor

No. 1034
Recorder's Certificate:
Filed for record this 14th day of November, 1963, at 11:45 AM, in Book 3 of Maps at page 106 at the request of Chad Jr. Palmer

County Recorder

Surveyor's Certificate:
This map correctly represents a survey made by me in conformance with the requirements of Chapter 15 of Div. 3 of the Business and Professions Code at the request of Chad Jr. Palmer in Antelope Valley.
R. C. Downer
R. C. Downer, R.C.E. 9045

The bearing, N0°17'E, along the section line between Sec. 20 and Sec. 21, as shown on U.S. Land Office records, is the basis of bearings for this survey.

Nov. 1963

RECORD OF SURVEY
FOR
PROPERTY OF
CHAD JR. & BEATRICE ARLENE
PALMER
COLEVILLE, CALIFORNIA
Sec. 21, T. 9N., R. 23E., M.D.B.&M.
R.C. Downer, R.C.E. 9045 ~ Scale: 1" = 100'