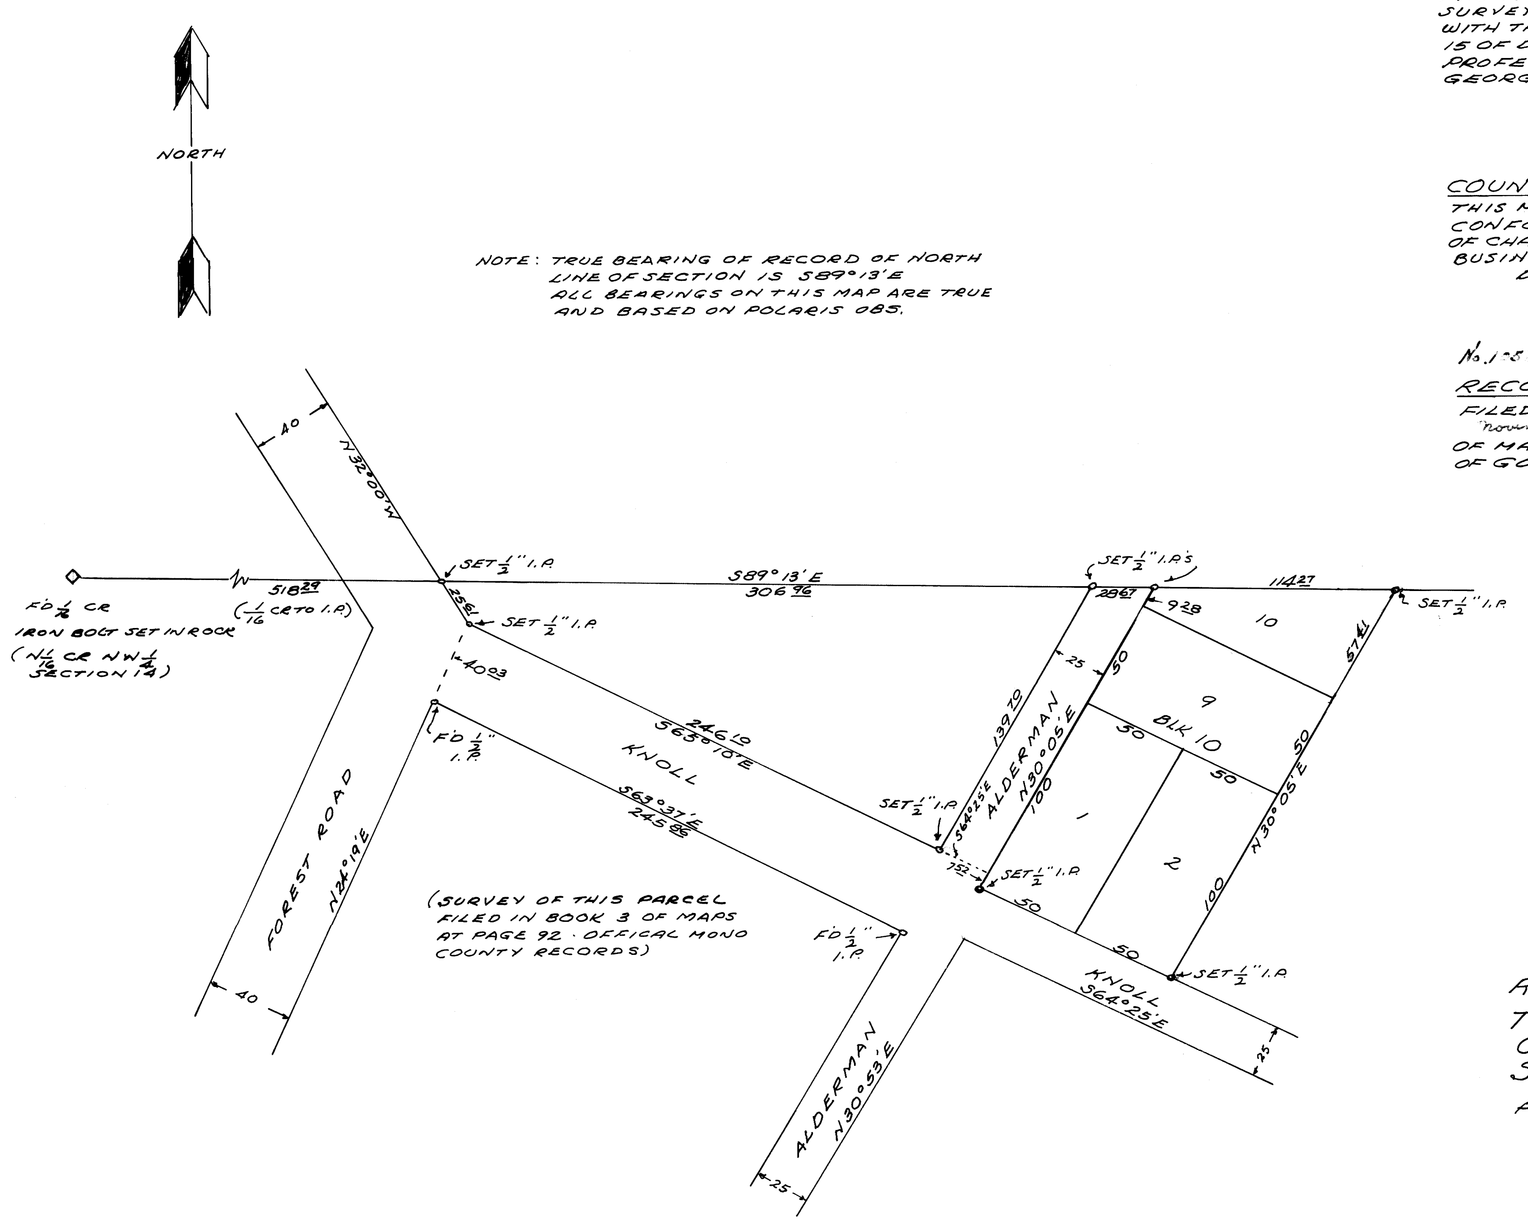

SURVEYOR'S CERTIFICATE

THIS MAP CORRECTLY REPRESENTS A SURVEY MADE BY ME IN CONFORMANCE WITH THE REQUIREMENTS OF CHAPTER 15 OF DIVISION 3 OF THE BUSINESS AND PROFESSIONS CODE AT THE REQUEST OF GEORGE CONN IN SEPT - OCT 1963

G. H. Holmes
RCE 10,467

COUNTY SURVEYOR'S CERTIFICATE

THIS MAP HAS BEEN EXAMINED BY ME FOR CONFORMANCE WITH THE REQUIREMENTS OF CHAPTER 15 OF DIVISION 3 OF THE BUSINESS AND PROFESSIONS CODE THIS DAY OF 1963

COUNTY SURVEYOR

No. 1-81

RECORDER'S CERTIFICATE

FILED FOR RECORD THIS 18th DAY OF November, 1963, AT 2:55 P.M. IN BOOK 3 OF MAPS AT PAGE 137 AT THE REQUEST OF GORDON C. HOLMES

COUNTY RECORDER

RECORD OF SURVEY

T2S. R26E MDB&M
COUNTY OF MONO
STATE OF CALIFORNIA

PORTION OF NE 1/4 NW 1/4 SEC 14

SCALE 1" = 40'