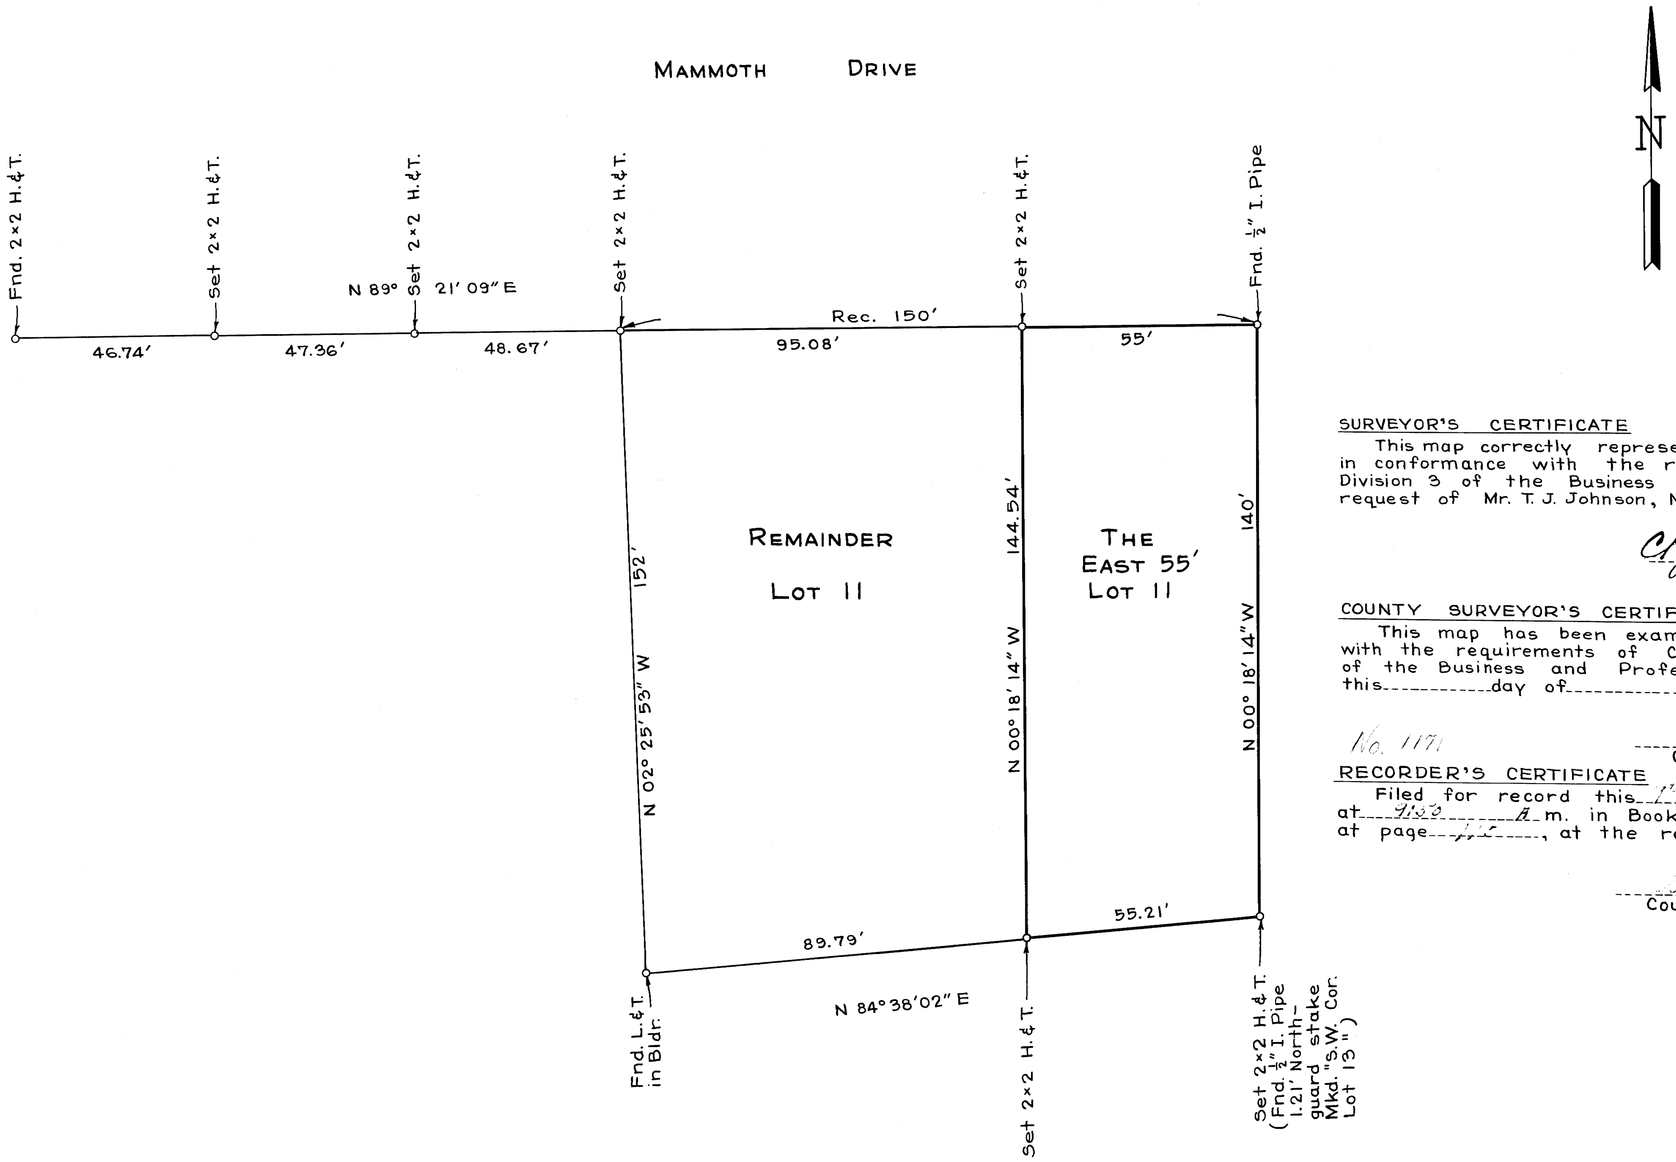

Scale 1" = 20'

SURVEYOR'S CERTIFICATE

This map correctly represents a survey made by me in conformance with the requirements of Chapter 15 of Division 3 of the Business and Professions Code at the request of Mr. T. J. Johnson, November 11, 1963.

C H Jackson
R.C.E. 10121

COUNTY SURVEYOR'S CERTIFICATE

This map has been examined for conformance with the requirements of Chapter 15 of Division 3 of the Business and Professions Code this _____ day of _____, 19____.

No. 1171

County Surveyor

RECORDER'S CERTIFICATE

Filed for record this 1st day of December, 1963, at 9:50 A.m. in Book 3 of Maps at page 115, at the request of Mr. T. J. Johnson.

County Recorder

RECORD OF SURVEY IN BLOCK 1 MAMMOTH CAMP TRACT 2 COUNTY OF MONO STATE OF CALIFORNIA