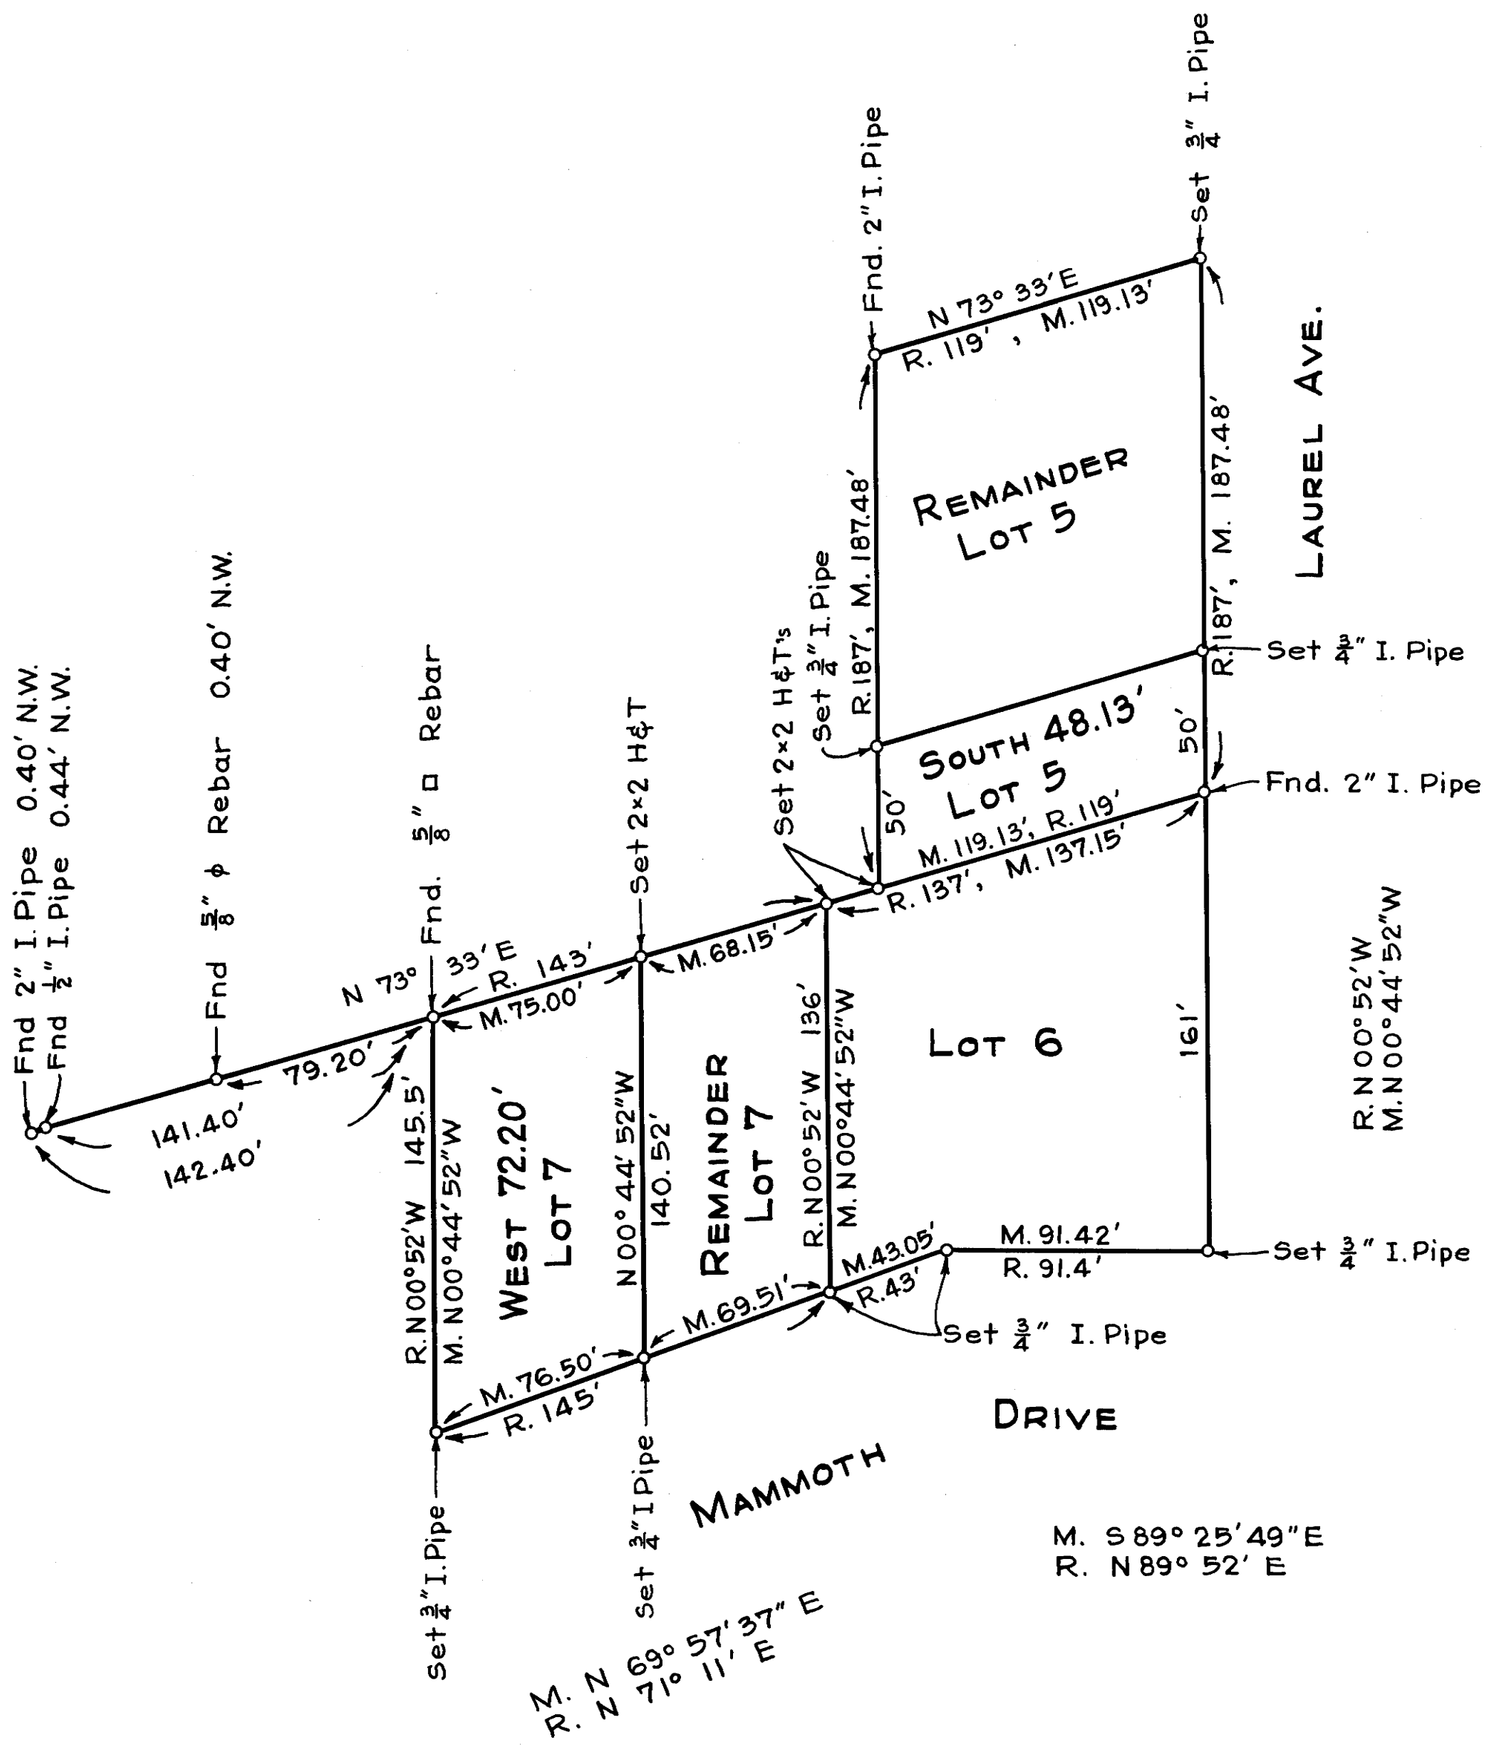

Scale 1"=50'

SURVEYOR'S CERTIFICATE

This map correctly represents a survey made by me in conformance with the requirements of Chapter 15 of Division 3 of the Business and Professions Code at the request of Mr. Bob Schotz, Nov. 10, 1963.

C H Jackson
R.C.E. 10121

COUNTY SURVEYOR'S CERTIFICATE

This map has been examined for conformance with the requirements of Chapter 15 of Division 3 of the Business and Professions Code this_____day of_____, 19____.

_____
County Surveyor

RECORDER'S CERTIFICATE

Filed for record this 2nd day of December, 1963, at 11:45 A m. in Book 2 of Maps at page 112, at the request of Bob Schotz.

_____
County Recorder

RECORD OF SURVEY
IN BLOCK 6
MAMMOTH CAMP TRACT 2
COUNTY OF MONO
STATE OF CALIFORNIA