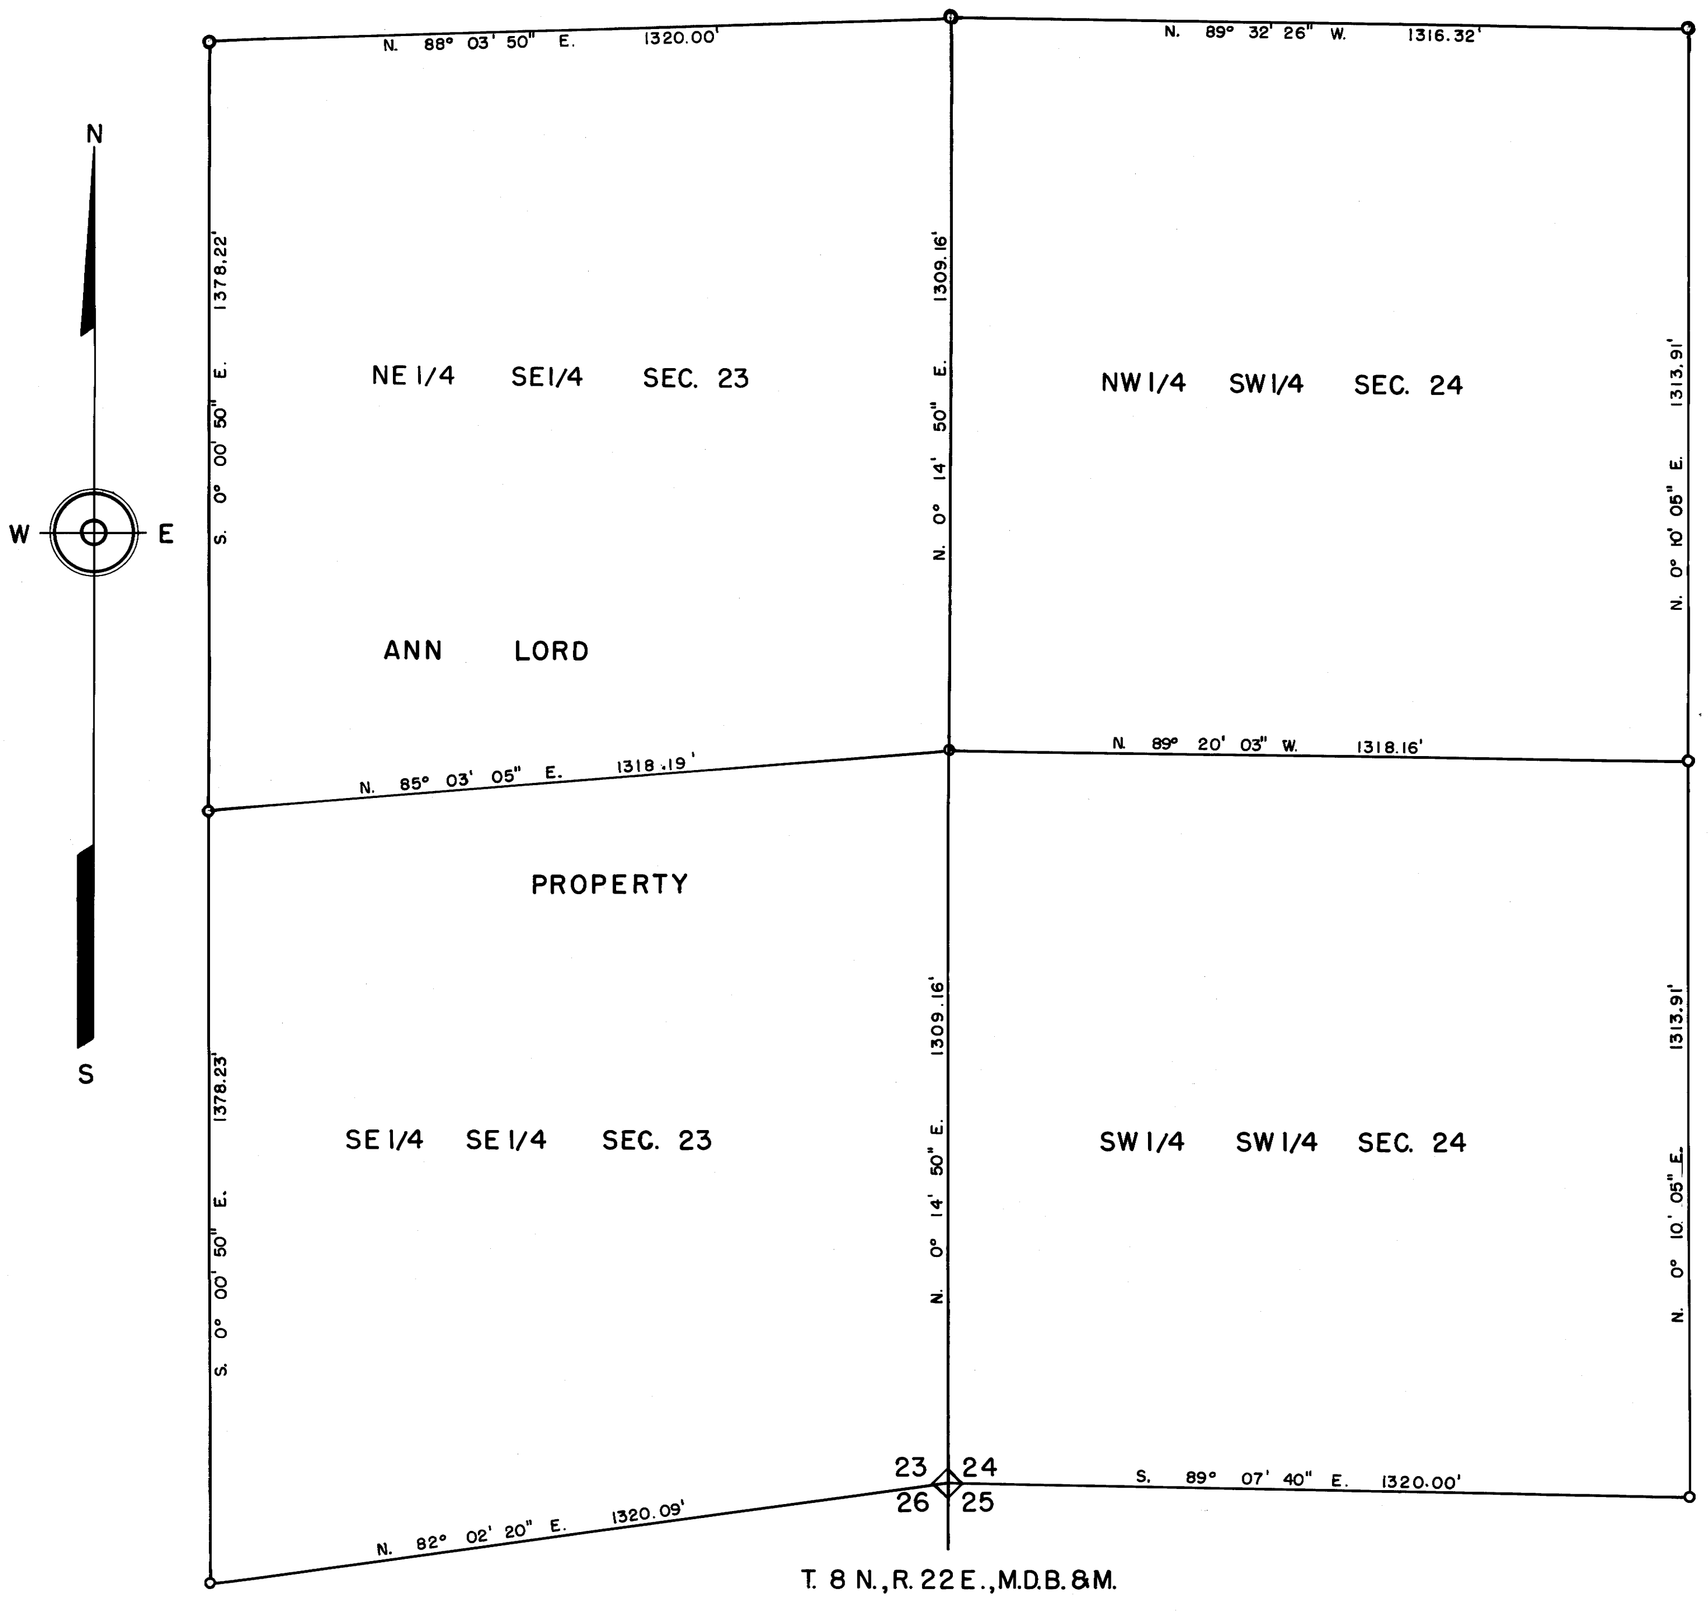

ENGINEER'S CERTIFICATE

I, WALTER G. REID, DO HEREBY CERTIFY THAT THIS SURVEY OF THE ANN LORD PARCEL, CONSISTING OF ONE SHEET, WAS MADE BY ME AS AUTHORIZED BY ANN LORD "OWNER" BETWEEN AUGUST 16, 1961, AND JANUARY 9, 1962, AND IS TRUE AND COMPLETE AS SHOWN; THAT STEEL PINS ARE SET AS SHOWN AND ARE SUFFICIENT TO ENABLE THE SURVEY TO BE RETRACED.

Walter G. Reid
WALTER G. REID
REG. CIVIL ENG. 7522
VIRGINIA CITY, NEVADA

BASIS OF BEARING

THE BEARING OF N. 0° 14' 50" E. AS SHOWN FOR THE SECTION LINE BETWEEN SECTIONS 23 AND 24 ON THE MARIAN MILLER RECORD OF SURVEY MAP IN THE BOOK OF MAPS OF OFFICIAL RECORDS OF THE COUNTY OF MONO IS THE BASIS OF BEARING FOR THIS SURVEY.

COUNTY SURVEYOR'S CERTIFICATE

THIS MAP HAS BEEN EXAMINED FOR CONFORMATION WITH THE REQUIREMENTS OF CHAPTER 15 OF DIVISION 3 OF THE BUSINESS AND PROFESSIONS CODE. THIS ____ DAY OF ____ ____ ____ ____, 1962.

No. 461

COUNTY SURVEYOR

RECORDER'S CERTIFICATE

FILED FOR RECORD THIS 28th DAY OF August, 1962, AT 11:30 A M., IN BOOK 3 OF MAPS, AT PAGE 13 AT THE REQUEST OF Walter G. Reid

Geo. A. Dabney Jr.
COUNTY RECORDER

RECORD OF SURVEY MAP
ANN LORD PROPERTY
IN THE E1/2 SE1/4 SEC. 23
AND W 1/2 SW1/4 SEC. 24
T. 8 N., R. 22 E., M.D.B. & M.
MONO COUNTY, CALIFORNIA

Scale – 1" = 200'

0 50 100 200 400 600 800 1000