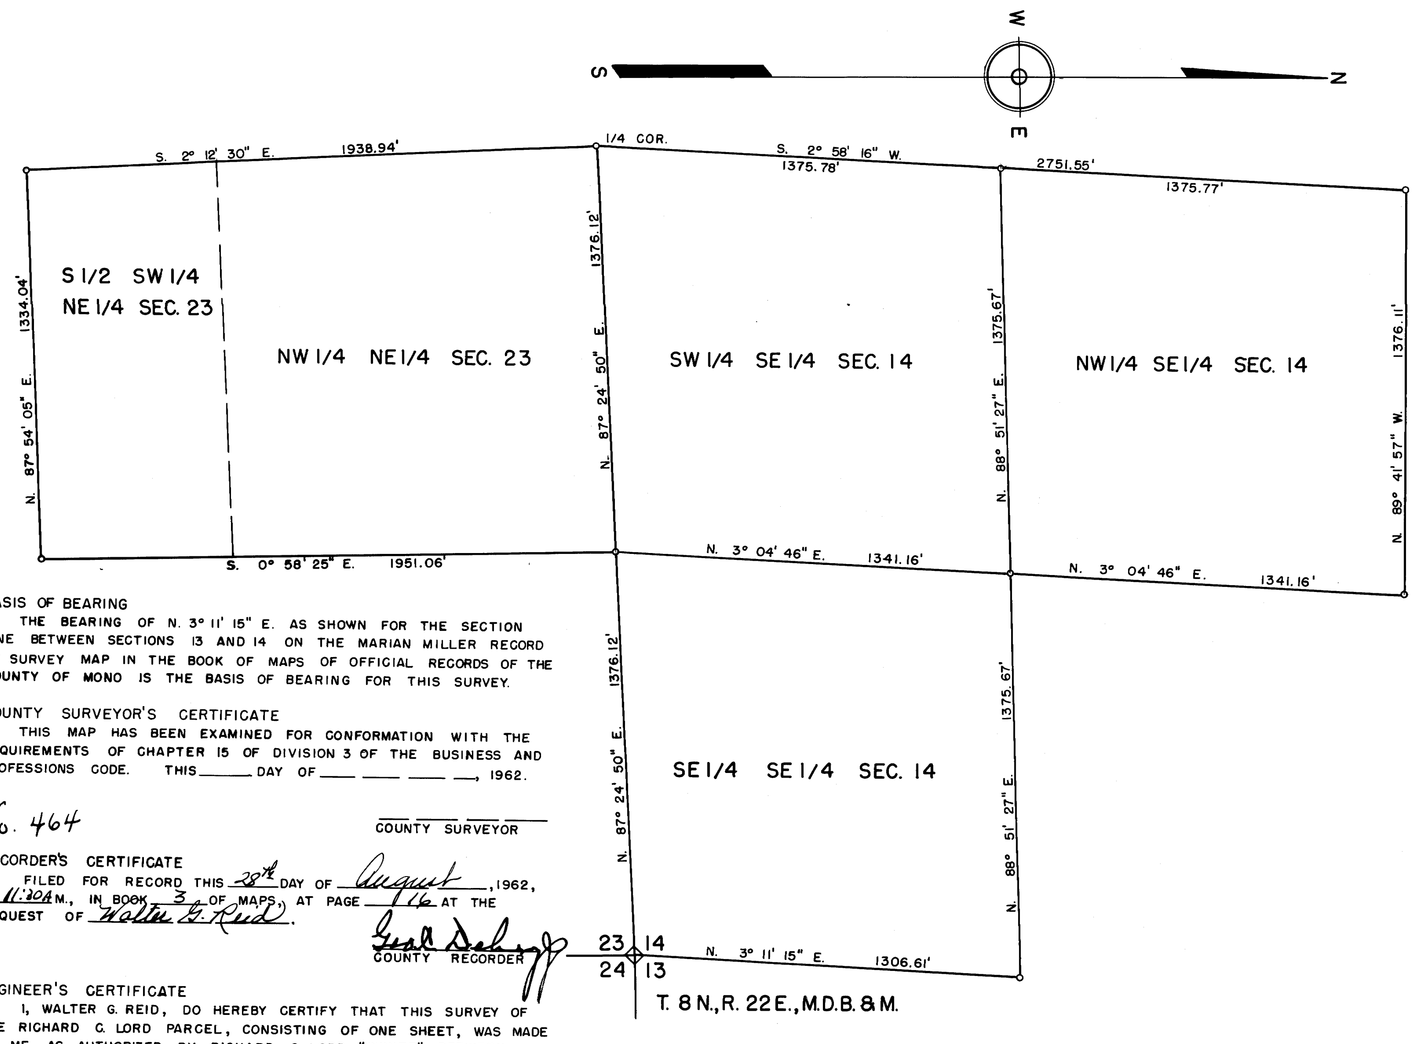

BASIS OF BEARING

THE BEARING OF N. 3° 11' 15" E. AS SHOWN FOR THE SECTION LINE BETWEEN SECTIONS 13 AND 14 ON THE MARIAN MILLER RECORD OF SURVEY MAP IN THE BOOK OF MAPS OF OFFICIAL RECORDS OF THE COUNTY OF MONO IS THE BASIS OF BEARING FOR THIS SURVEY.

COUNTY SURVEYOR'S CERTIFICATE

THIS MAP HAS BEEN EXAMINED FOR CONFORMATION WITH THE REQUIREMENTS OF CHAPTER 15 OF DIVISION 3 OF THE BUSINESS AND PROFESSIONS CODE. THIS _____ DAY OF _____, 1962.

No. 464

_____
COUNTY SURVEYOR

RECORDER'S CERTIFICATE

FILED FOR RECORD THIS 28th DAY OF August, 1962, AT 11:30 A.M., IN BOOK 3 OF MAPS, AT PAGE 16 AT THE REQUEST OF Walter G. Reid.

Geo. A. Dahn
COUNTY RECORDER

ENGINEER'S CERTIFICATE

I, WALTER G. REID, DO HEREBY CERTIFY THAT THIS SURVEY OF THE RICHARD C. LORD PARCEL, CONSISTING OF ONE SHEET, WAS MADE BY ME AS AUTHORIZED BY RICHARD C. LORD "OWNER" BETWEEN AUGUST 16, 1961 AND JANUARY 9, 1962, AND IS TRUE AND COMPLETE AS SHOWN; THAT STEEL PINS ARE SET AS SHOWN AND ARE SUFFICIENT TO ENABLE THE SURVEY TO BE RETRACED.

Walter G. Reid
WALTER G. REID
REG. CIVIL ENG. 7522
VIRGINIA CITY, NEVADA

RECORD OF SURVEY MAP
RICHARD C. LORD PROPERTY
IN THE W1/2 SE1/4 & SE1/4 SE1/4 SEC. 14
& NW1/4 NE1/4 & N1/2 SW1/4 NE1/4 SEC. 23
T. 8 N., R. 22 E., M.D.B. & M.
MONO COUNTY, CALIFORNIA

Scale – 1" = 300'

0 100 200 300 600 900 1200 1500