Vol 3 — 18

SCALE 1" = 100'

SHEET 1 OF 1 SHEET

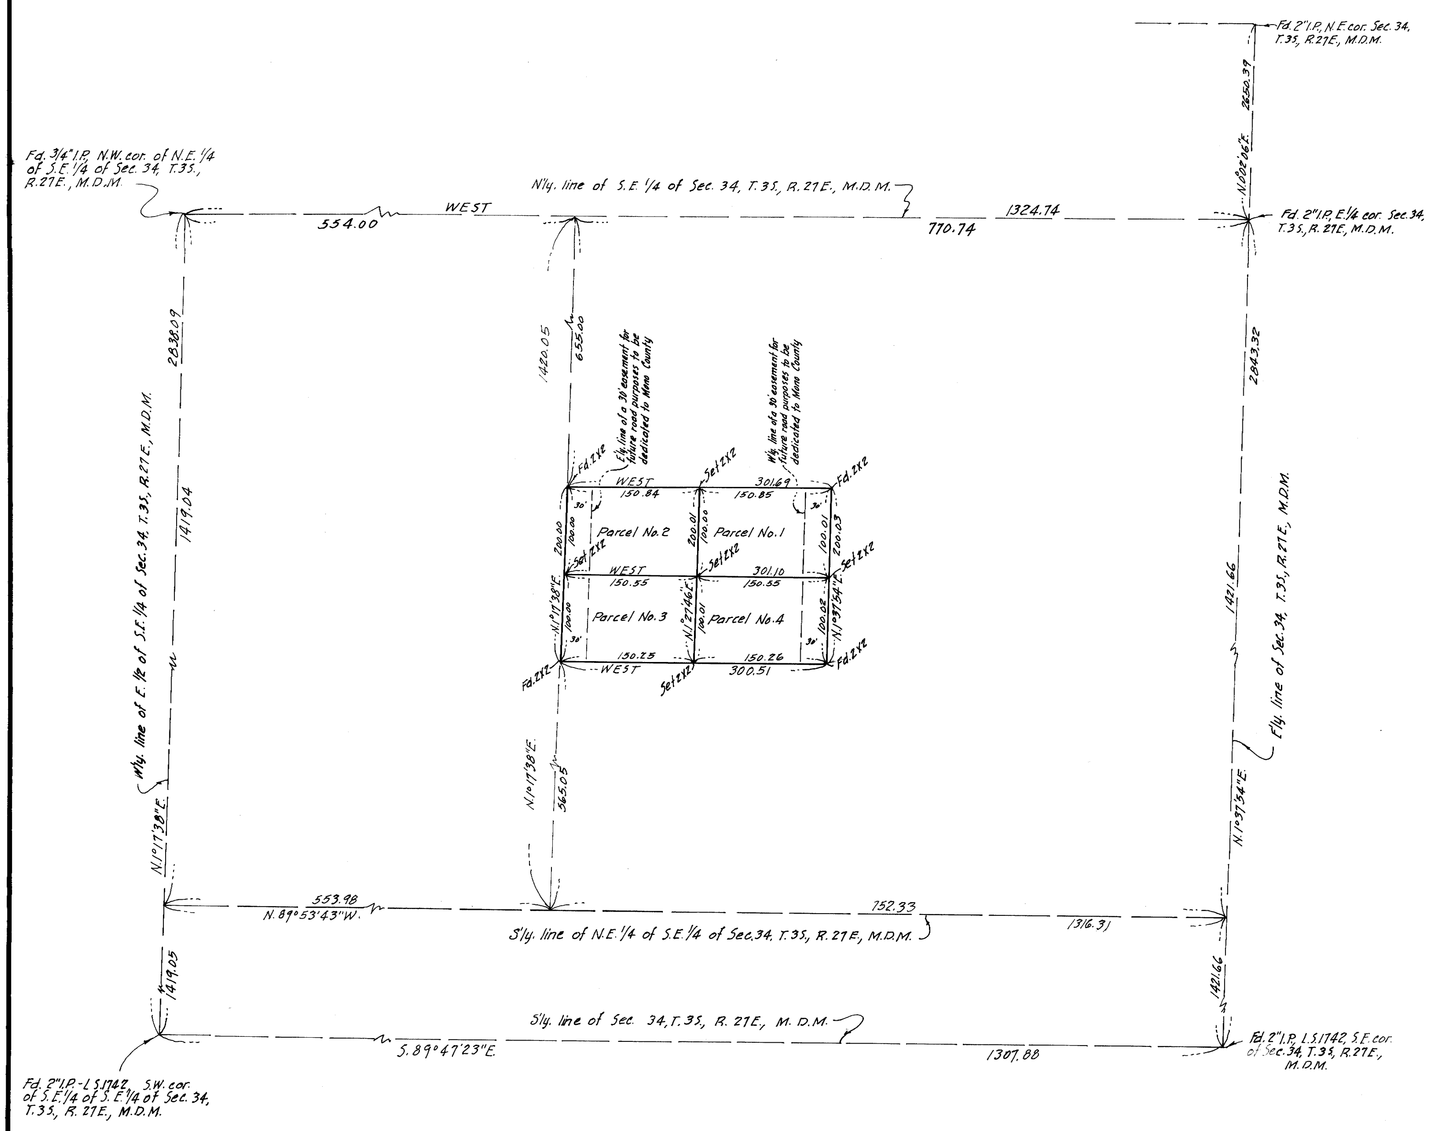

BASIS OF BEARINGS
The bearing N.0°02'06"E. of the E'ly. line of the N.E. 1/4 of Sec. 34, T.3S., R.27E., M.D.M. as shown on map of Sierra Vista Estates No. 2 recorded in Book 2 at pages 85-88 of Maps, records of Mono County, California, was taken as the basis of the bearings shown on this map.

SURVEYOR'S CERTIFICATE
This map correctly represents a survey made under my direction in conformance with the requirements of Chapter 15 of Division 3 of the Business and Professions Code at the request of Robert McDermott in June 1962.

G. J. Jennings
R.C.E. 7098

COUNTY SURVEYOR'S CERTIFICATE
This map has been examined for conformance with the requirements of Chapter 15 of Division 3 of the Business and Professions Code this ____ day of _____ 1962

_____
County Surveyor

RECORDERS CERTIFICATE
Filed for record this 5th day of Sept. 1962 at 2:20 P.M. in Book 3 of Maps at page 18 at the request of Jennings Engineering Company.

Geo. A. Johnson
County Recorder

RECORD OF SURVEY

of a portion of the N.E. 1/4 of the S.E. 1/4 of Sec. 34, T.3S., R.27E., M.D.M., in the County of Mono, State of California.