SCALE 1" = 60'

SHEET 1 OF 1 SHEET

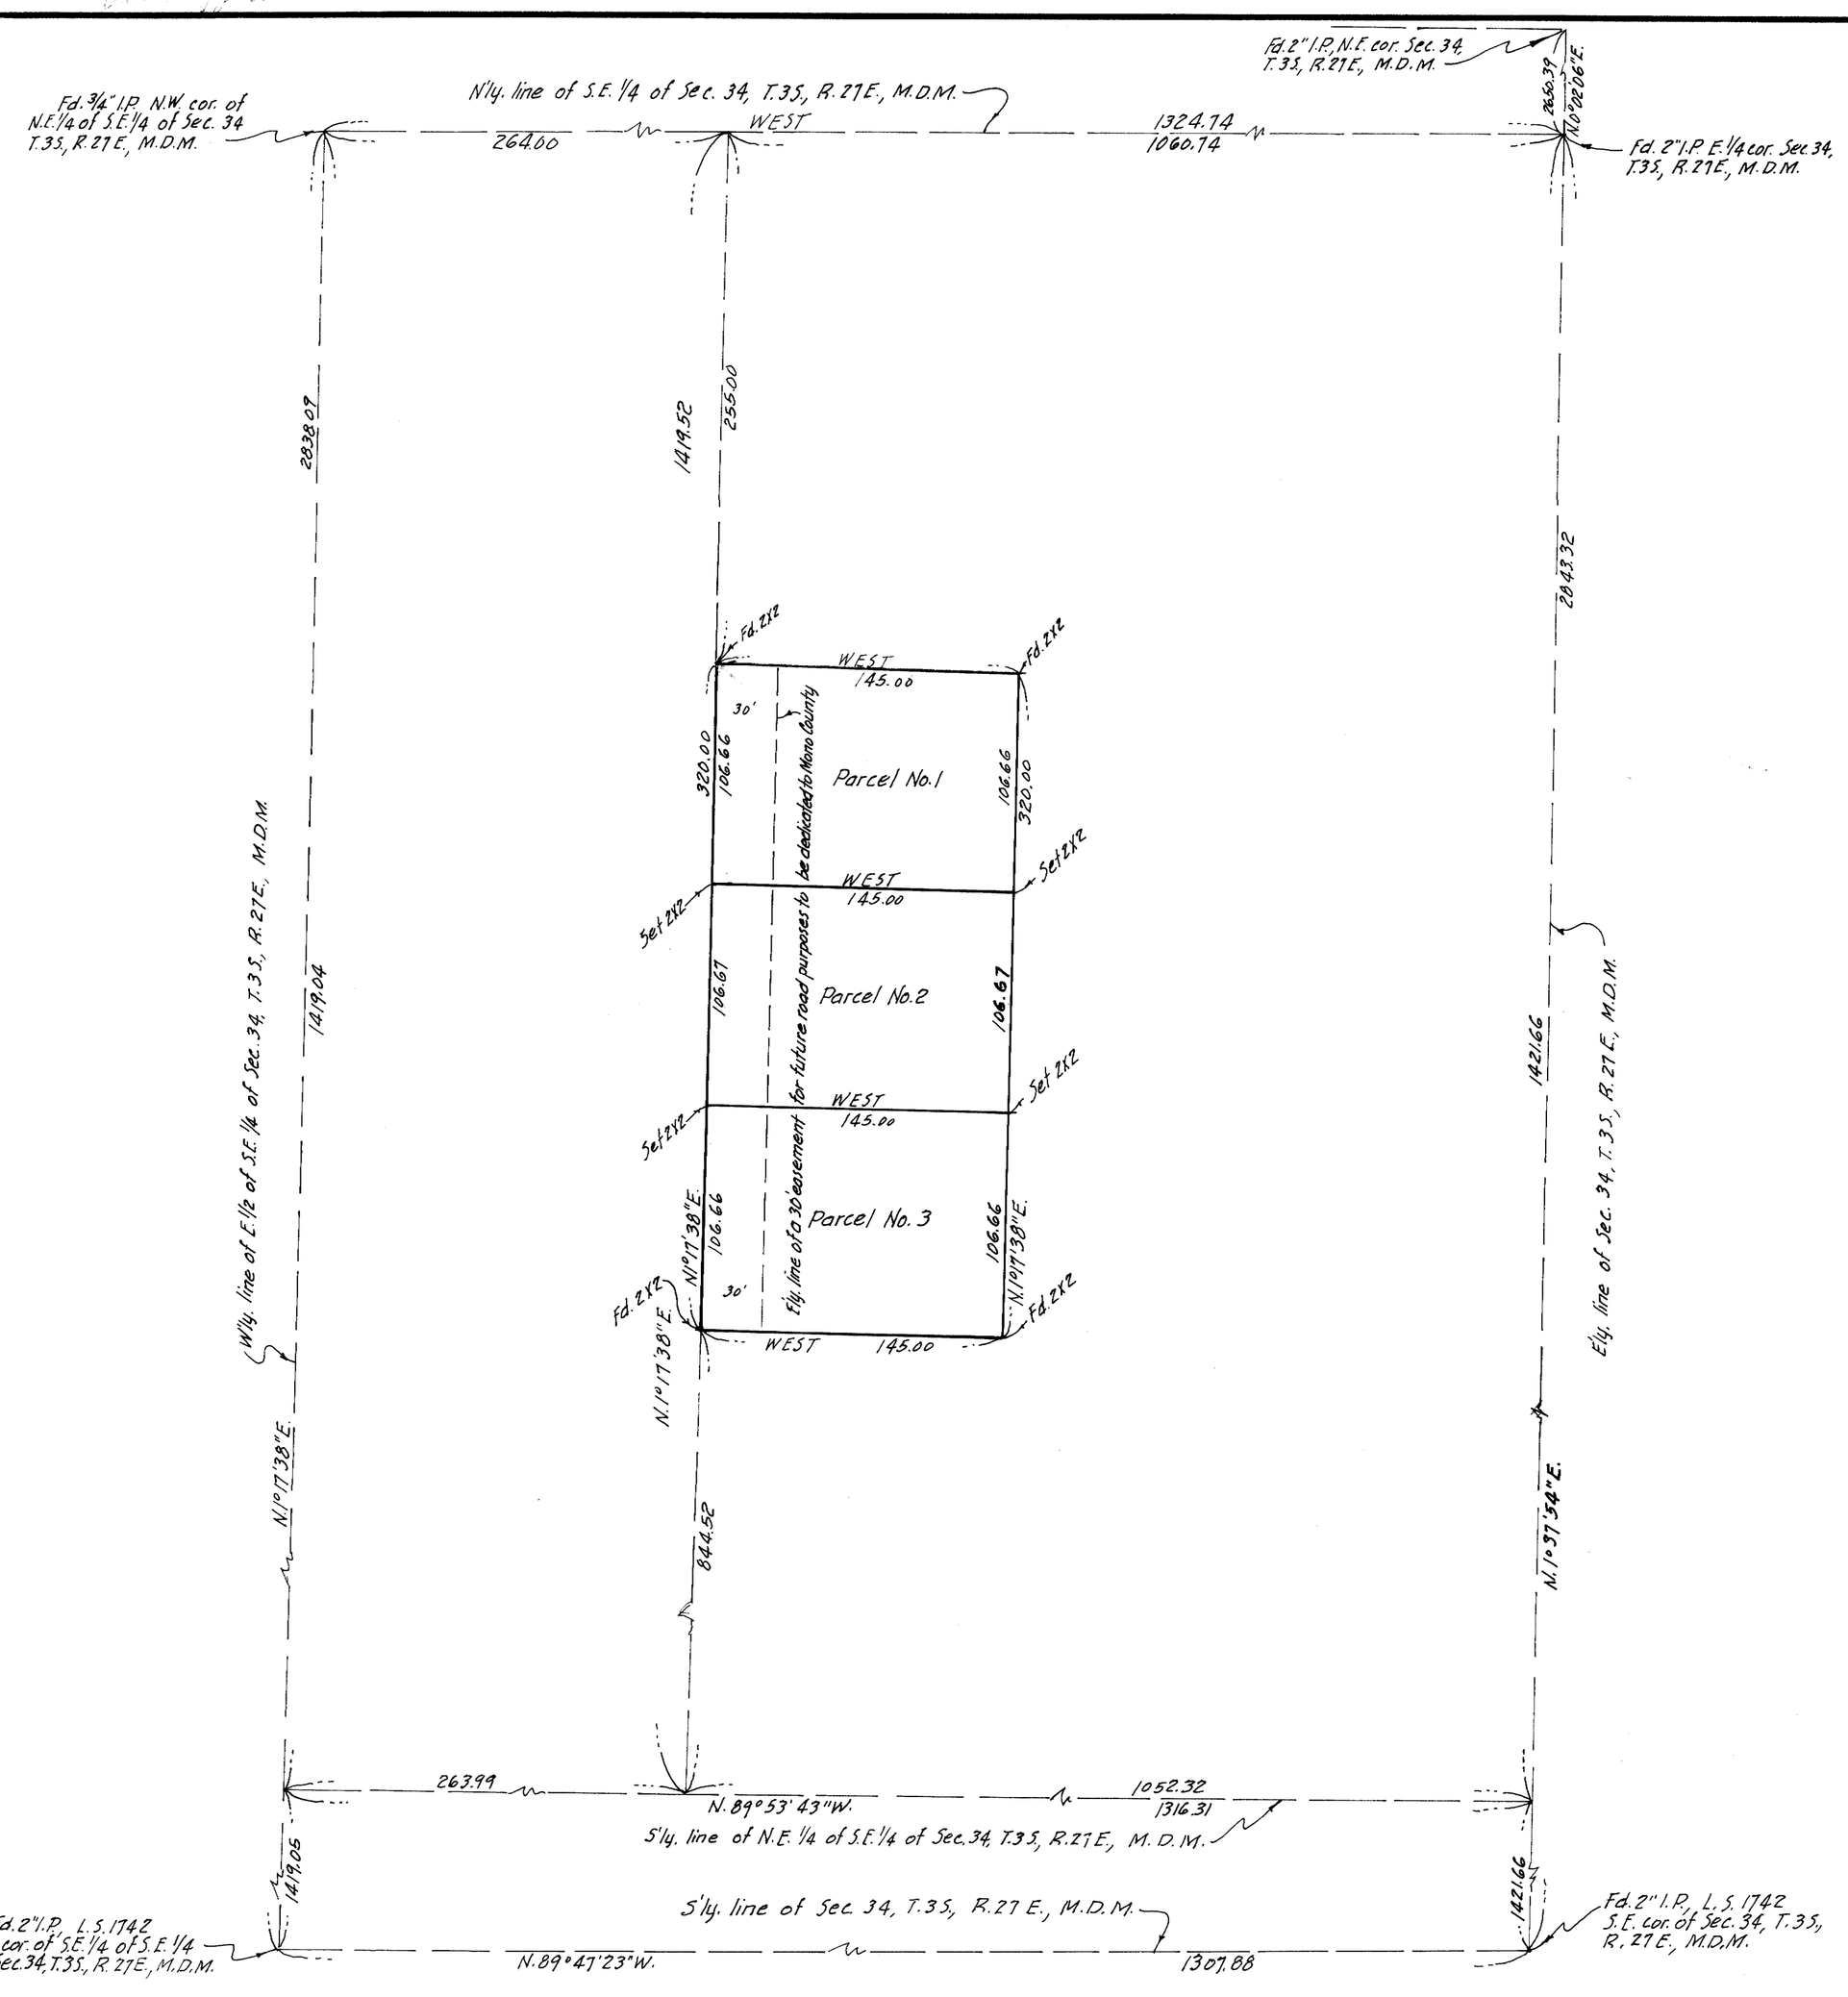

BASIS OF BEARINGS

The bearing N.0°02'06"E. of the E'ly. line of the N.E.1/4 of Sec. 34, T.3S., R.27E., M.D.M., as shown on map of Sierra Vista Estates No. 2, recorded in Book 2, at pages 85-88 of Maps, records of Mono County California, was taken as the basis of the bearings shown on this map.

SURVEYOR'S CERTIFICATE

This map correctly represents a survey made under my direction in conformance with the requirements of Chapter 15 of Division 3 of the Business and Professions Code at the request of John Maciolek in July 1962.

G. J. Jennings
R.C.E. 7858

COUNTY SURVEYOR'S CERTIFICATE

This map has been examined for conformance with the requirements of Chapter 15 of Division 3 of the Business and Professions code this ___ day of _____ 1962

368

_____
County Surveyor

RECORDERS CERTIFICATE

Filed for record this 5th day of Sept. 1962 at 2:20 PM in Book 3 of Maps at page 20 at the request of Jennings Engineering Company.

Geo. C. Dehey Jr.
County Recorder

RECORD OF SURVEY

of a portion of the N.E.1/4 of the S.E.1/4 of Sec. 34, T.3S., R.27E., M.D.M., in the County of Mono, State of California.