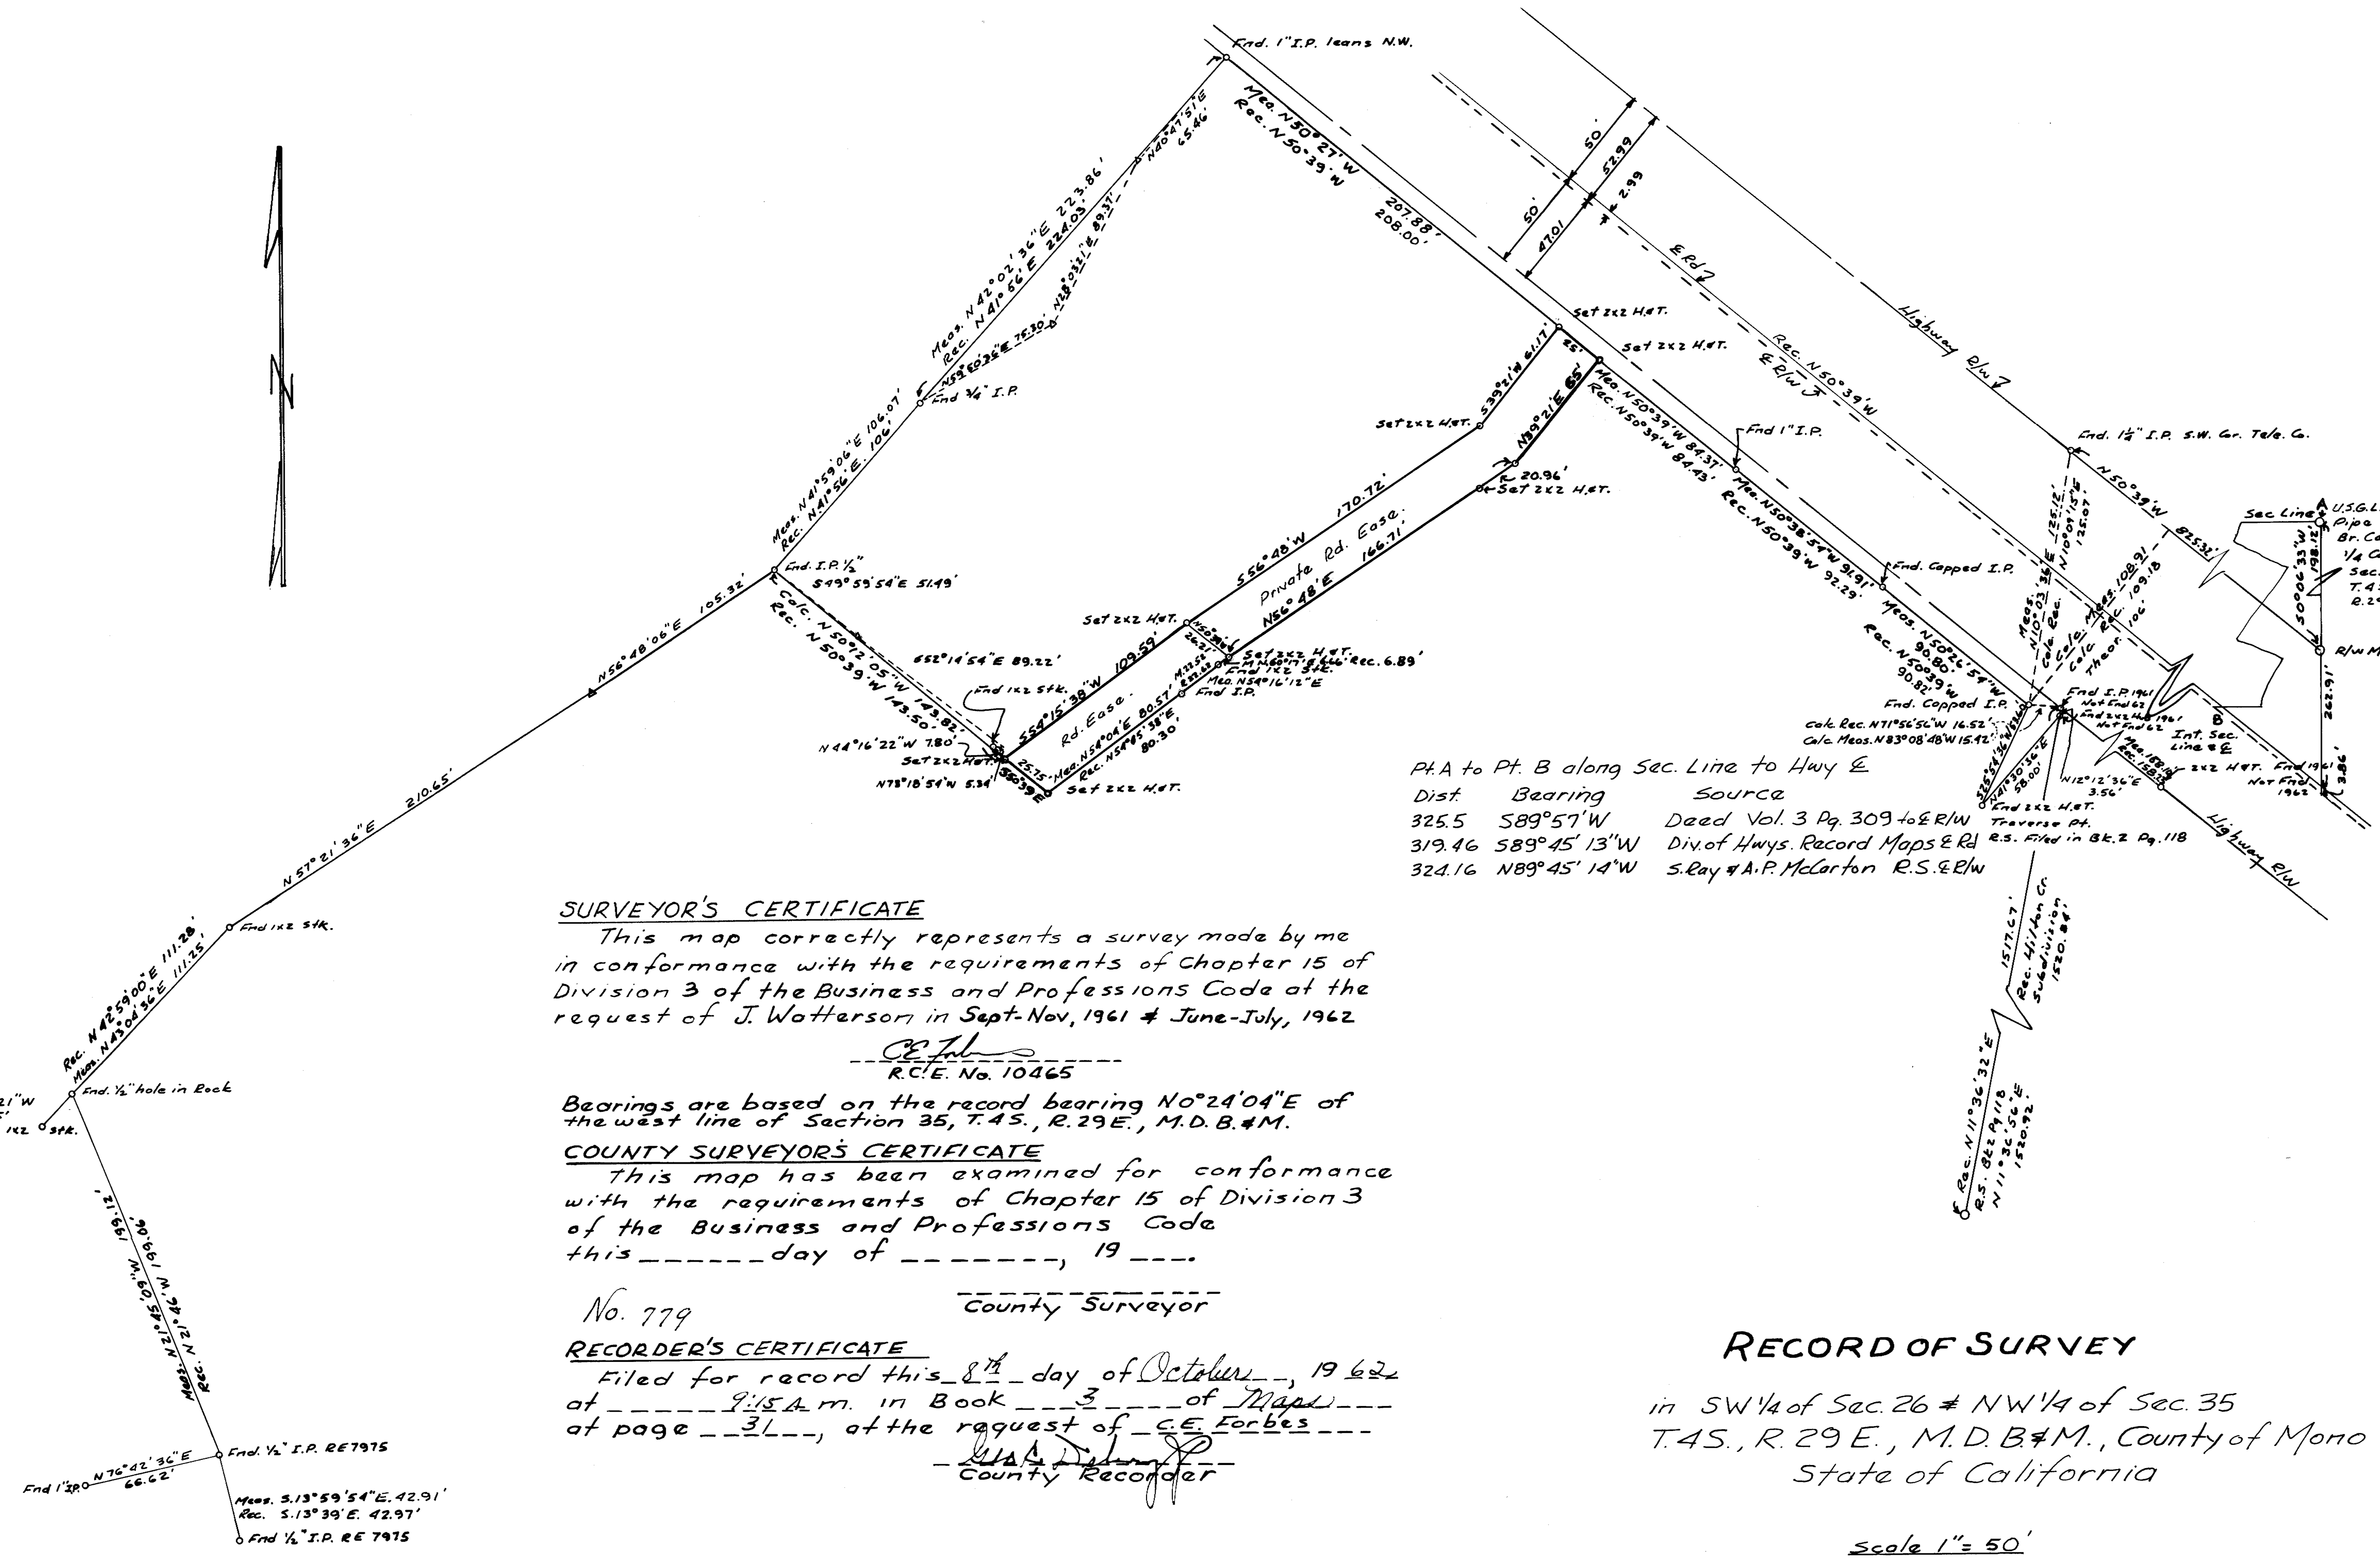

Pt. A to Pt. B along Sec. Line to Hwy ℄

Dist.	Bearing	Source
325.5	S89°57'W	Deed Vol. 3 Pg. 309 to ℄ R/W
319.46	S89°45'13"W	Div. of Hwys. Record Maps & Rd
324.16	N89°45'14"W	S. Ray & A.P. McCarton R.S. & R/W

SURVEYOR'S CERTIFICATE

This map correctly represents a survey made by me in conformance with the requirements of Chapter 15 of Division 3 of the Business and Professions Code at the request of J. Watterson in Sept.-Nov., 1961 & June-July, 1962

[signature]
R.C.E. No. 10465

Bearings are based on the record bearing N0°24'04"E of the west line of Section 35, T.4S., R.29E., M.D.B.&M.

COUNTY SURVEYOR'S CERTIFICATE

This map has been examined for conformance with the requirements of Chapter 15 of Division 3 of the Business and Professions Code this ______ day of ______, 19___.

____
County Surveyor

No. 779

RECORDER'S CERTIFICATE

Filed for record this 8th day of October, 1962 at 9:15 A.m. in Book 3 of Maps at page 31, at the request of C.E. Forbes

[signature]
County Recorder

RECORD OF SURVEY

in SW 1/4 of Sec. 26 & NW 1/4 of Sec. 35
T.4S., R.29E., M.D.B.&M., County of Mono
State of California

Scale 1" = 50'