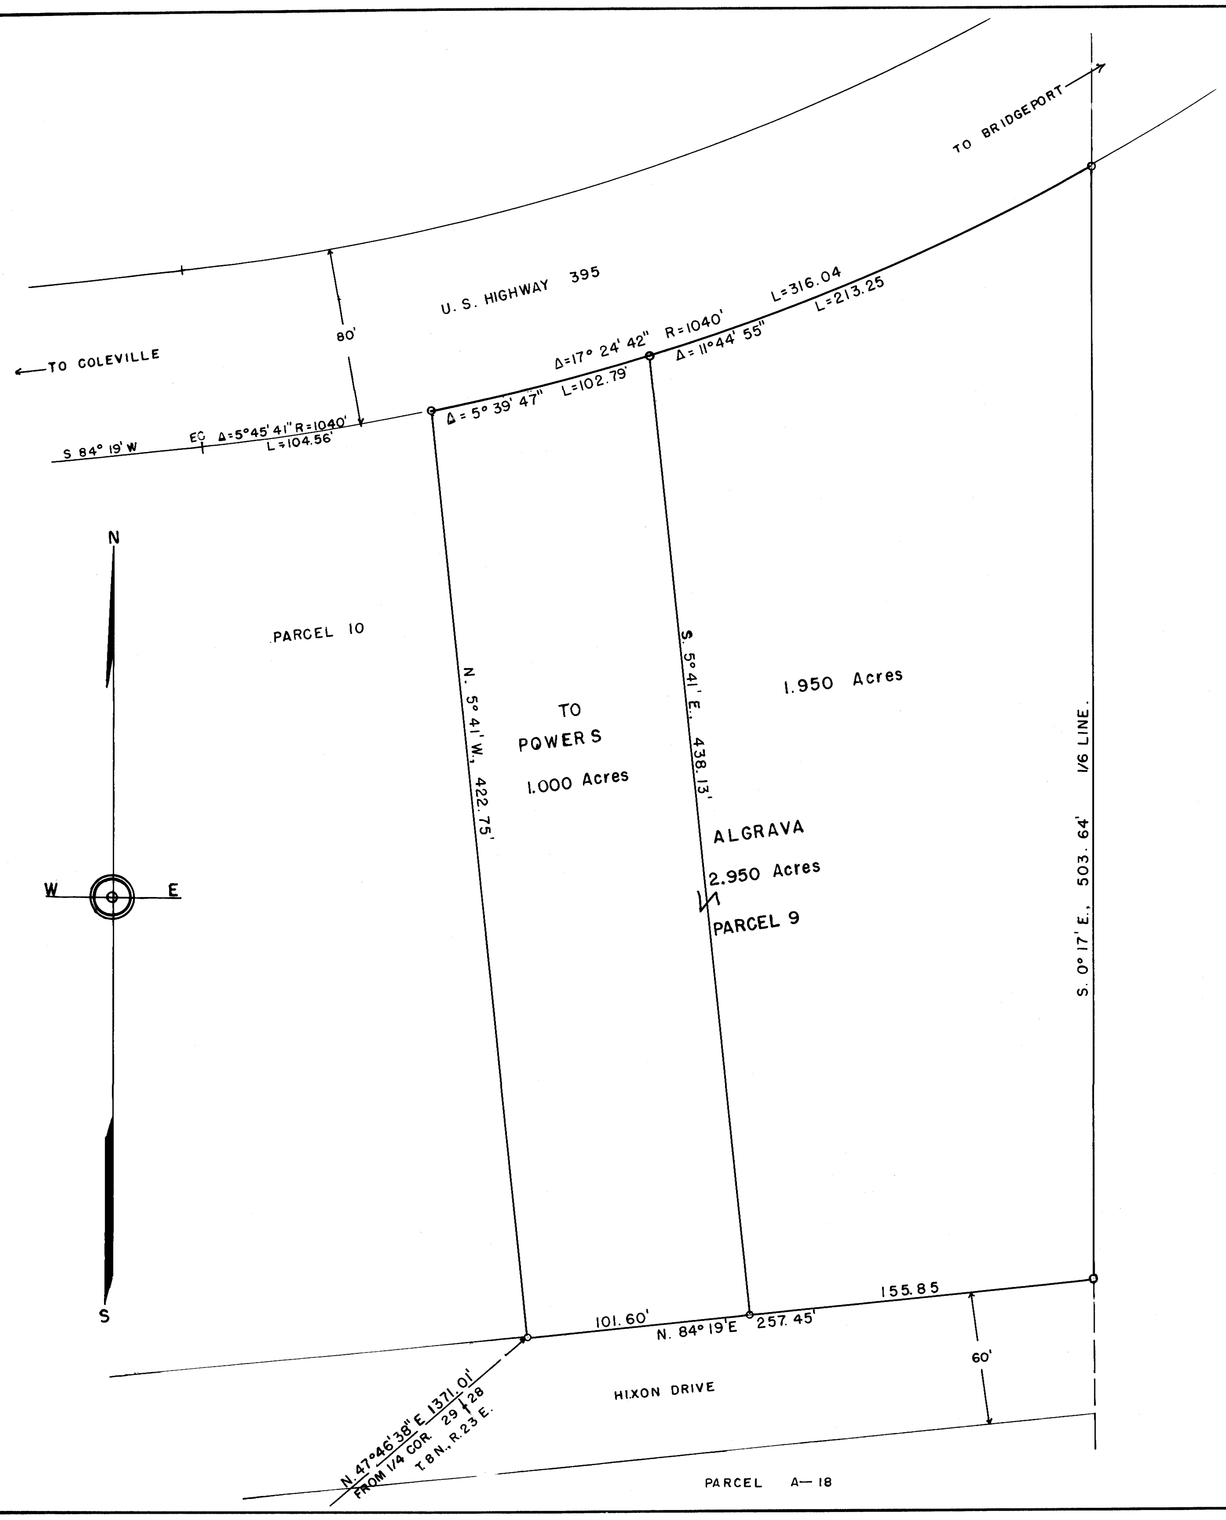

SURVEYORS CERTIFICATE:

THIS MAP CORRECTLY REPRESENTS A SURVEY MADE BY ME OR UNDER MY DIRECTION IN CONFORMANCE WITH THE REQUIREMENTS OF CHAPTER 15 OF DIVISION 3 OF THE BUSINESS AND PROFESSIONS CODE AT THE REQUEST OF MANUEL P. & MALINDA C. ALGRAVA. IN SEPTEMBER 1962.

Walter G. Reid
WALTER G. REID
R.C.E. 7522

COUNTY SURVEYORS CERTIFICATE:

THIS MAP HAS BEEN EXAMINED FOR CONFORMANCE WITH THE REQUIREMENTS OF CHAPTER 15 OF DIVISION 3 OF THE BUSINESS AND PROFESSIONS CODE THIS____DAY OF_____, 1962.

_____
COUNTY SURVEYOR

No. 793

RECORDERS CERTIFICATE:

FILED FOR RECORD THIS 10th DAY OF October, 1962, AT 3:10 P.M. IN BOOK 3 OF Maps AT PAGE 34, AT THE REQUEST OF Walter G. Reid

Geo. S. Delany Jr.
COUNTY RECORDER

BASIS OF BEARING:

THE BEARING OF N.84° 19' E., AS GIVEN FOR THE SOUTHERLY BOUNDARY OF THIS PROPERTY AND PARCELS 10 TO 15, AND SHOWN ON SHEET 1 OF 3, MILL CREEK RANCH SUBDIVISION, ON FILE IN BOOK __ OF MAPS OF OFFICIAL RECORDS OF MONO COUNTY, IS THE BASIS OF BEARING OF THIS SURVEY.

RECORD OF SURVEY MAP
ALGRAVA PARCELS
IN THE W1/2 NW1/4 SEC. 28,
T. 8 N, R. 23 E., M.D.B.&M.
MONO COUNTY, CALIFORNIA.

SCALE — 1" = 40'

0 10 20 40 80 120 160 200