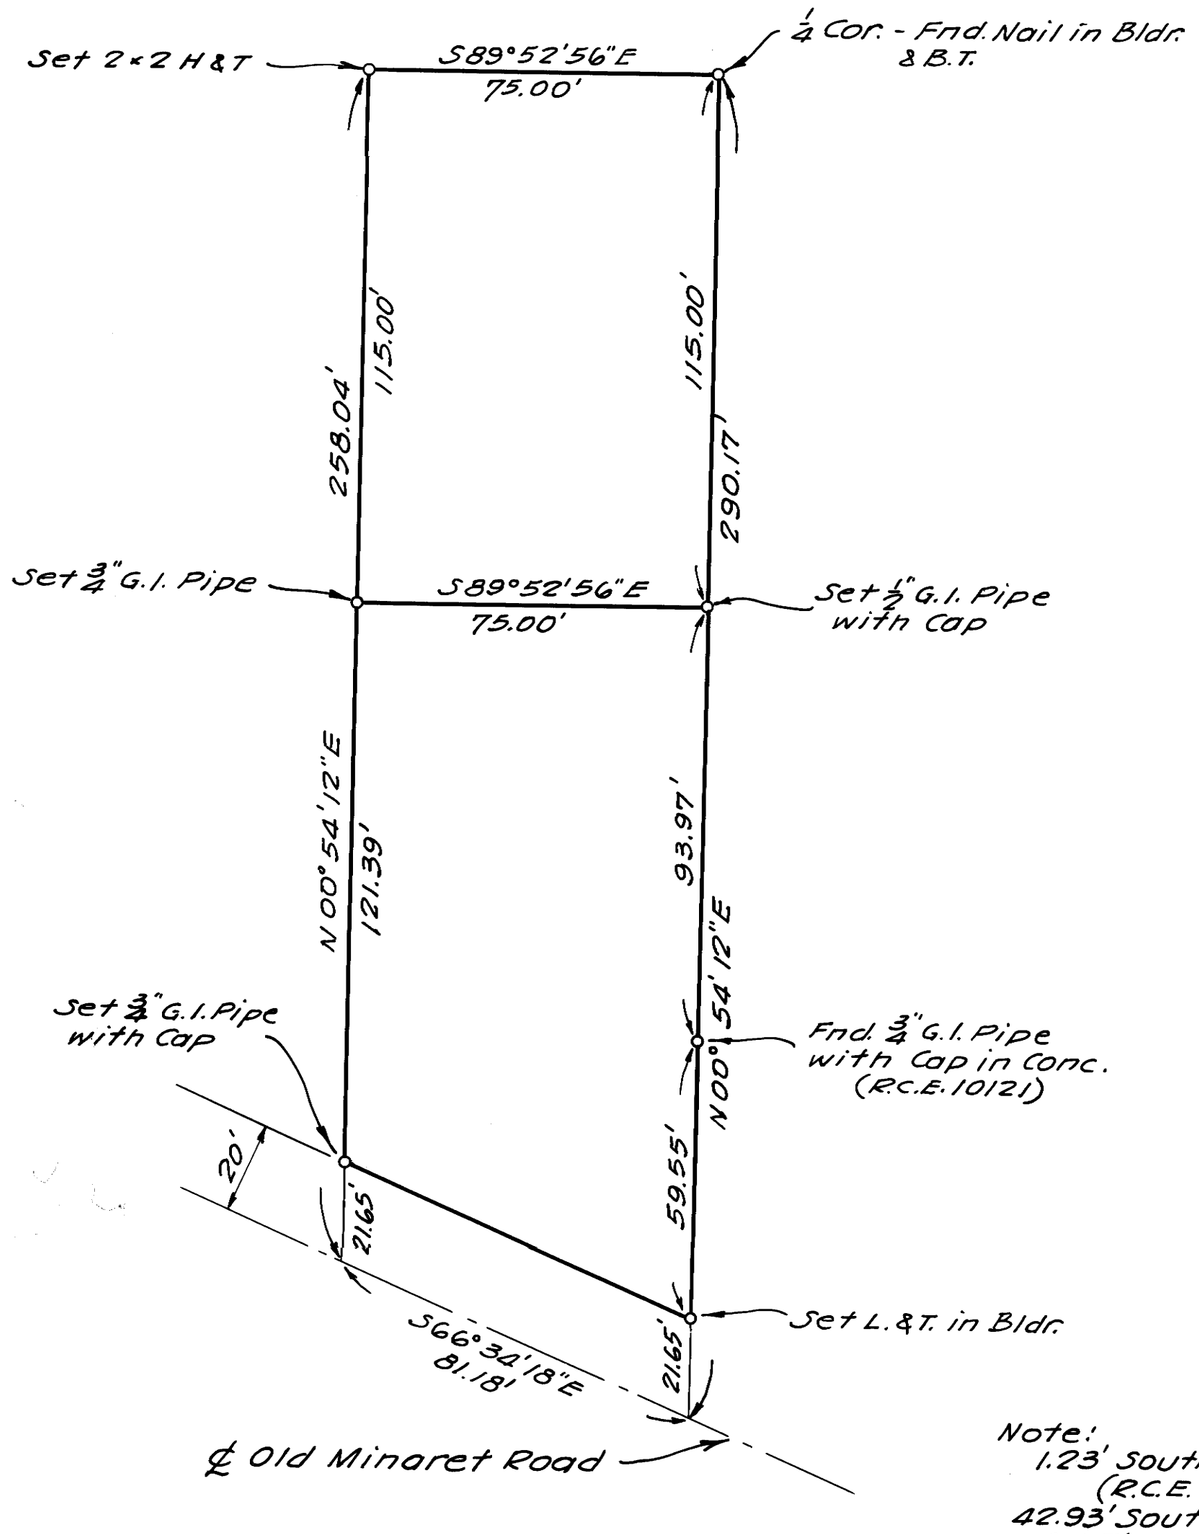


Scale 1"=30'

Note:
1.23' South from Wilson net S.E. Cor. Fnd. L.&T. (R.C.E. 10180)
42.93' South from Wilson net S.E. Cor. Fnd. ¾" G.I. Pipe (R.C.E. 10180)

SURVEYOR'S CERTIFICATE

This map correctly represents a survey made by me in conformance with the requirements of Chapter 15 of Division 3 of the Business and Professions Code at the request of James S. Wilson on November 17, 1962.

C H Jackson
R.C.E. No. 10121

COUNTY SURVEYOR'S CERTIFICATE

This map has been examined for conformance with the requirements of Chapter 15 of Division 3 of the Business and Professions Code this _____ day of _____, 19___.

No. 1148

_____
County Surveyor

RECORDER'S CERTIFICATE

Filed for record this 6th day of December, 1962, at 3:15 P m. in Book 3 of Maps at page 40, at the request of James S. Wilson.

Scott Dalton
County Recorder

# RECORD OF SURVEY
## IN THE N.E. ¼ OF THE N.W. ¼
## SEC. 34, T. 3S., R. 27E., M.D.B.&M.
## COUNTY OF MONO
## STATE OF CALIFORNIA