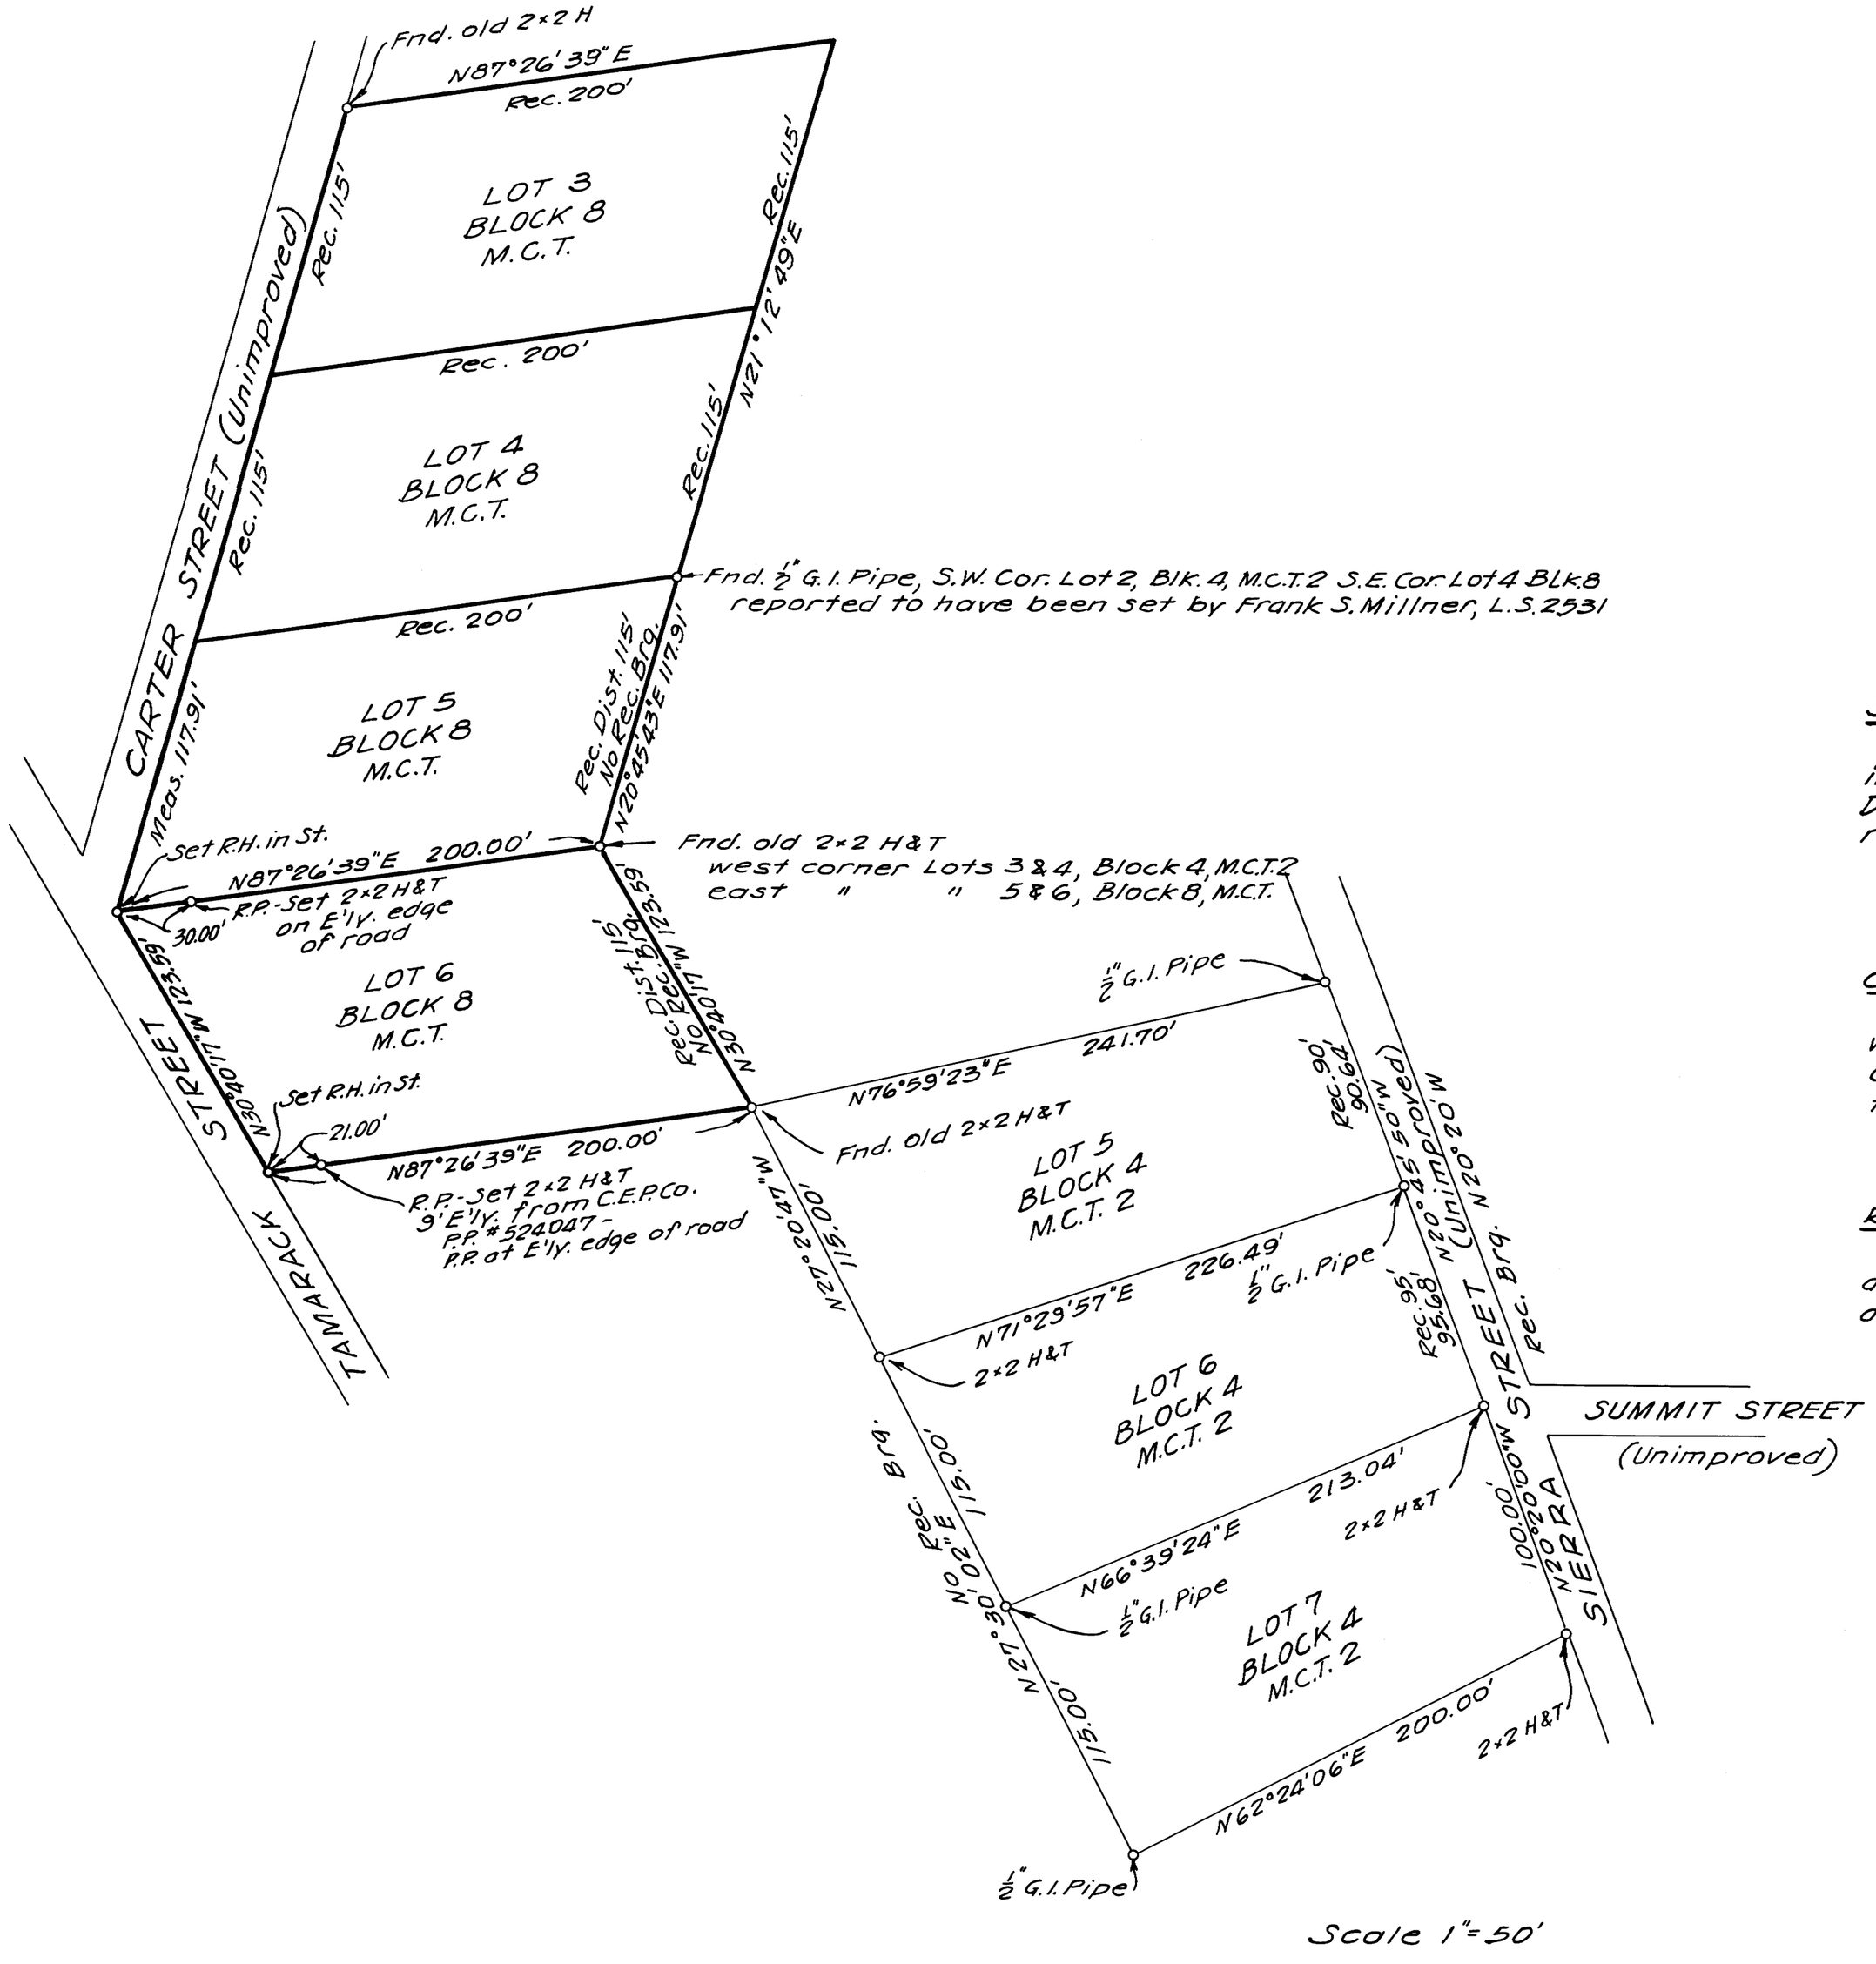

SURVEYOR'S CERTIFICATE

This map correctly represents a survey made by me in conformance with the requirements of Chapter 15 of Division 3 of the Business and Professions Code at the request of Mr. & Mrs. Roy A. Watkins October 20, 1962.

C. H. Jackson
R.C.E. No. 10121

COUNTY SURVEYOR'S CERTIFICATE

This map has been examined for conformance with the requirements of Chapter 15 of Division 3 of the Business and Professions Code this _____ day of _____, 19____.

No. 1150

_____
County Surveyor

RECORDER'S CERTIFICATE

Filed for record this 6th day of December, 1962, at 3:15 P.M. in Book 3 of Maps at page 42, at the request of Roy A. Watkins

_____
County Recorder

RECORD OF SURVEY
BLOCK 8, MAMMOTH CAMP TRACT
BLOCK 4, MAMMOTH CAMP TRACT 2
Sec. 3, T.4S., R.27E., M.D.B.&M.
COUNTY OF MONO
STATE OF CALIFORNIA