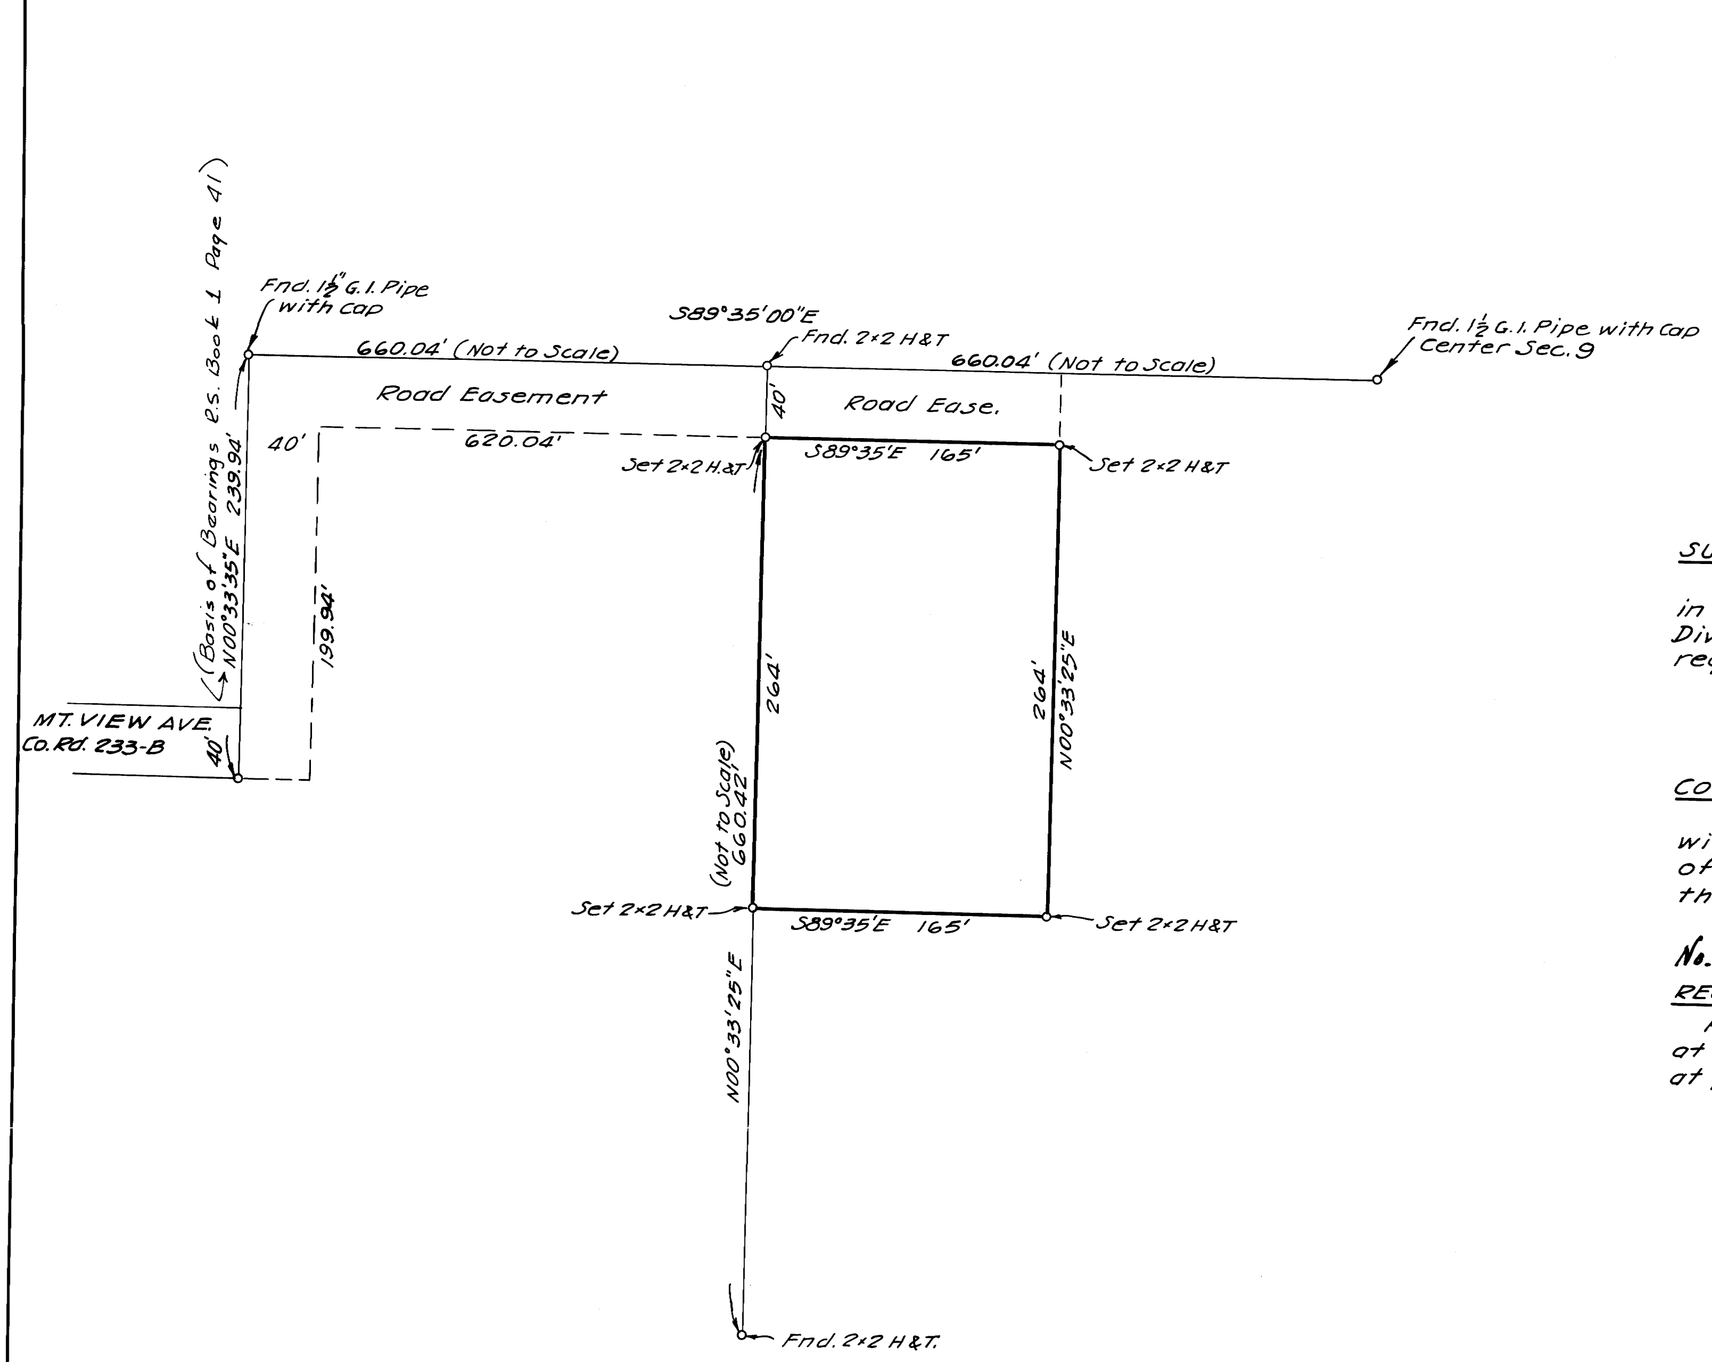

Scale 1" = 60' (Except as Noted)

SURVEYOR'S CERTIFICATE

This map correctly represents a survey made by me in conformance with the requirements of Chapter 15 of Division 3 of the Business and Professions Code at the request of Mrs. J.T. Scott in November, 1962.

C. E. Forbes
R.C.E. No. 10465

COUNTY SURVEYOR'S CERTIFICATE

This map has been examined for conformance with the requirements of Chapter 15 of Division 3 of the Business and Professions Code this _____ day of _____, 19____.

No. 1152

_____
County Surveyor

RECORDER'S CERTIFICATE

Filed for record this 6th day of December, 1962, at 3:15 P.M. in Book 3 of Maps at page 44, at the request of C.E. Forbes

_____
County Recorder

RECORD OF SURVEY OF A 165' × 264' PARCEL IN THE N.E. ¼ OF THE N.E. ¼ OF THE S.W. ¼ OF SEC. 9 T.5S., R.33E., M.D.B.&M. COUNTY OF MONO STATE OF CALIFORNIA