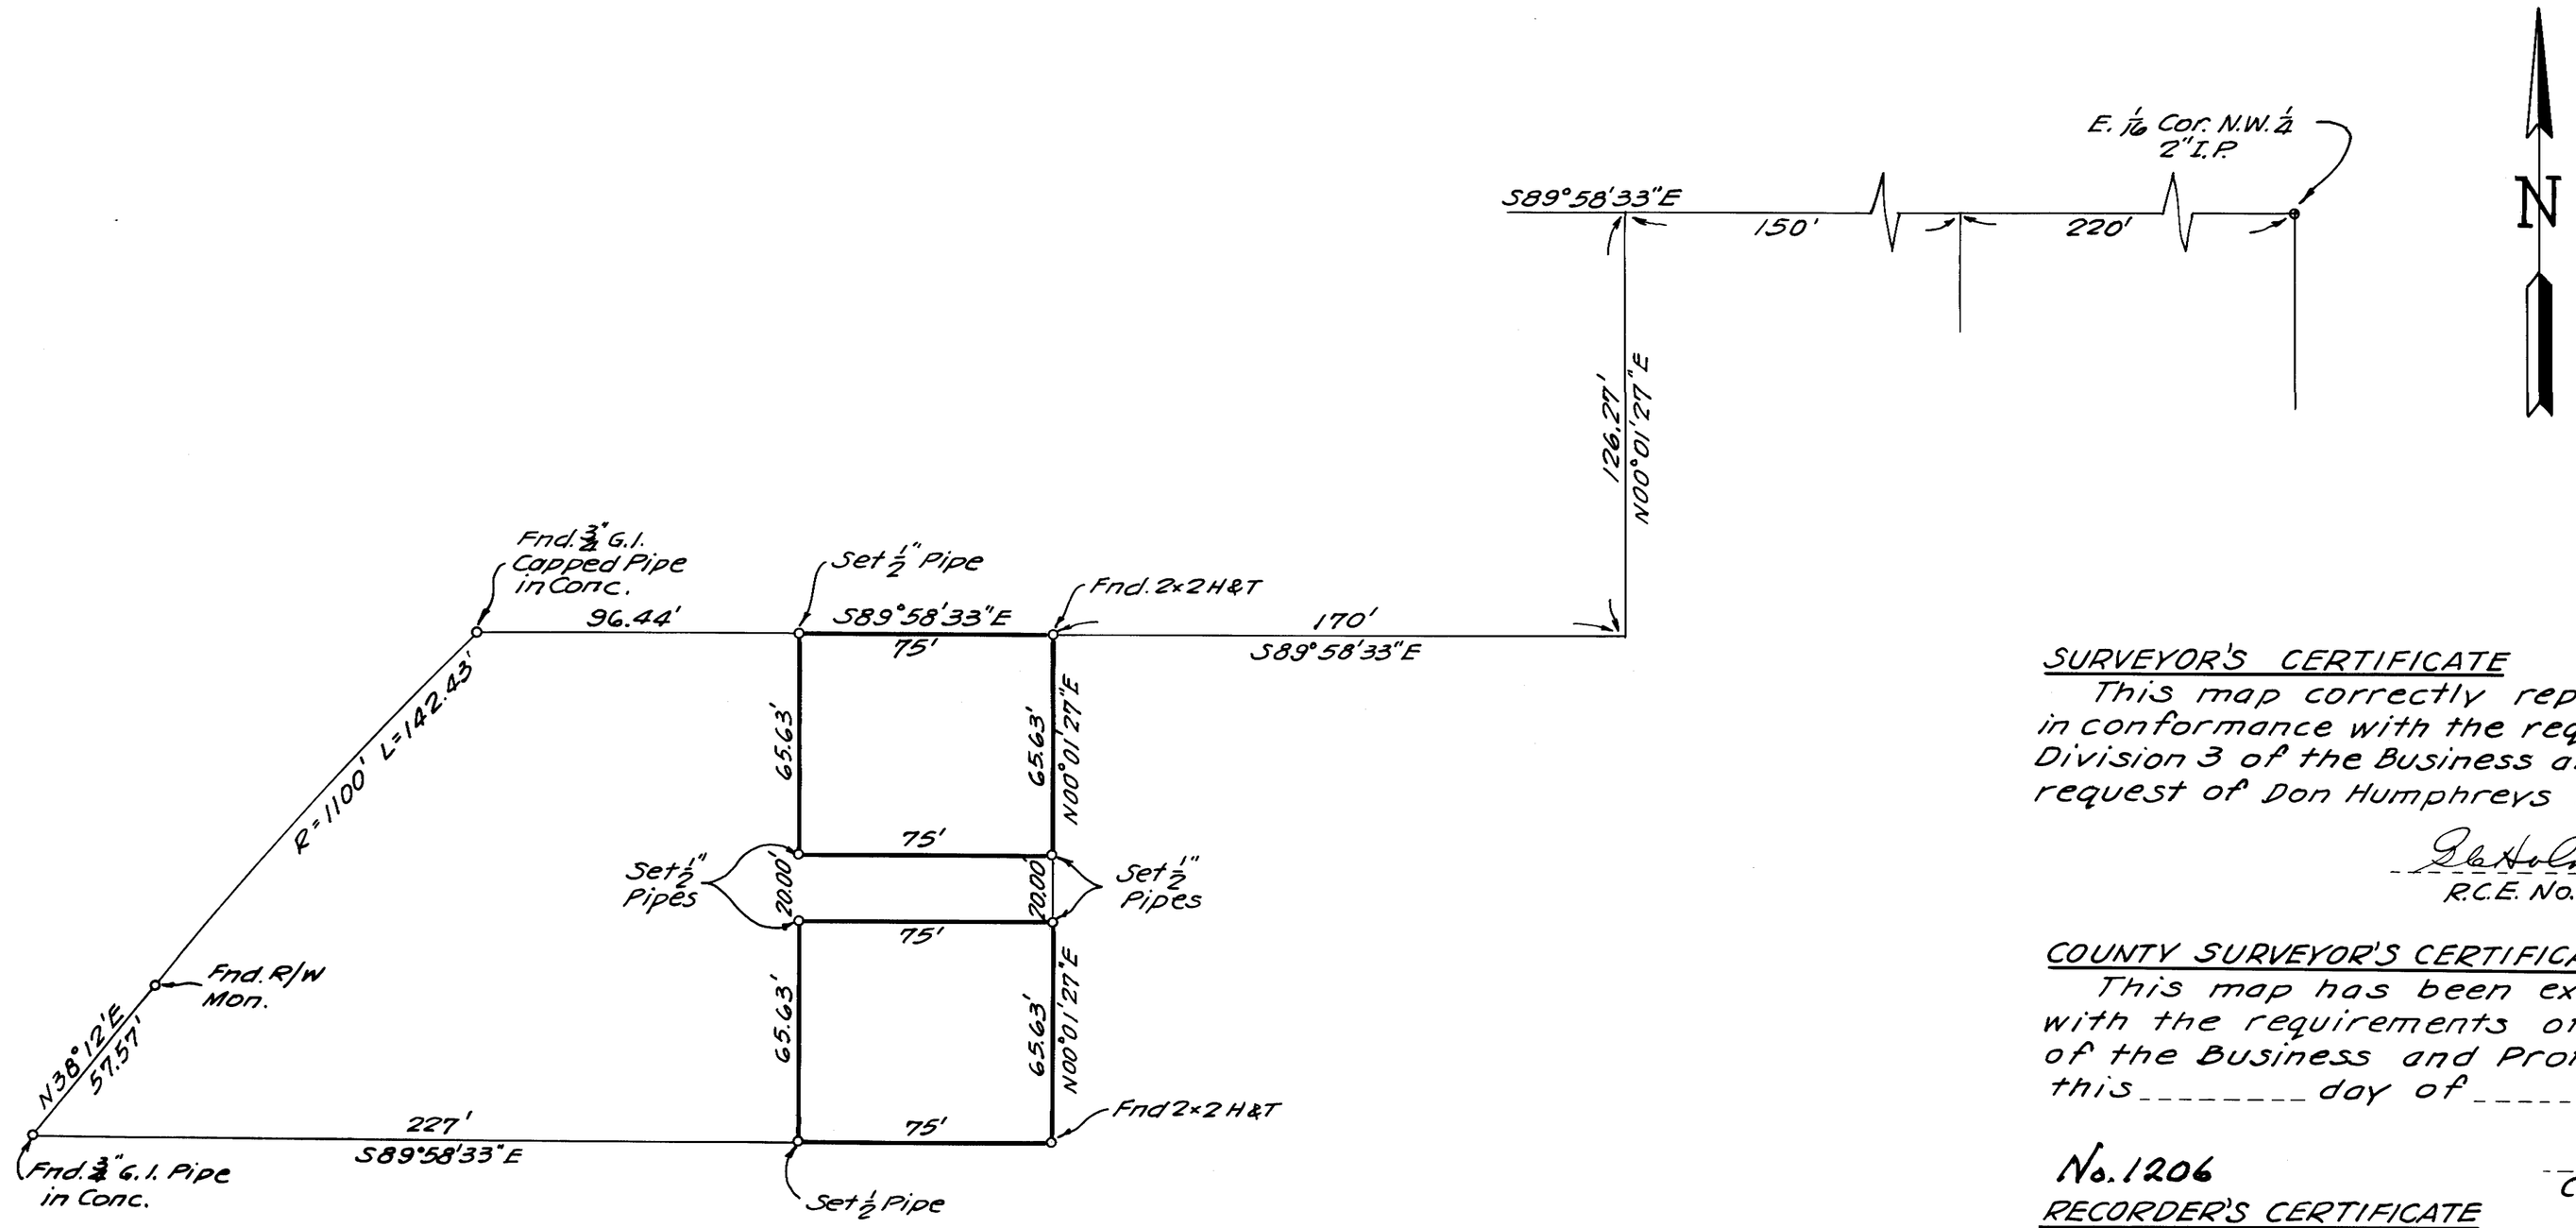

Scale 1" = 40'

Bearings are Based on that certain Bearing S89°58'33"E between Northwest & Northeast Corners of above property as shown on "Record of Survey" Map filed in Book 2 of Maps at Page 16 Official Records of Mono County.

SURVEYOR'S CERTIFICATE

This map correctly represents a survey made by me in conformance with the requirements of Chapter 15 of Division 3 of the Business and Professions Code at the request of Don Humphreys in November 1962.

G. C. Holmes
R.C.E. No. 10467

COUNTY SURVEYOR'S CERTIFICATE

This map has been examined for conformance with the requirements of Chapter 15 of Division 3 of the Business and Professions Code this _____ day of _____, 19____.

No. 1206

_____
County Surveyor

RECORDER'S CERTIFICATE

Filed for record this 14th day of December, 1962, at 11:05 A.M. in Book 3 of Maps at page 46, at the request of Don Humphreys.

Geo C. Delay Jr.
County Recorder

RECORD OF SURVEY
IN THE S.E. 1/4 OF THE N.W. 1/4 OF SEC. 34
TWP. 3 S., R. 27 E., M.D.B. & M.