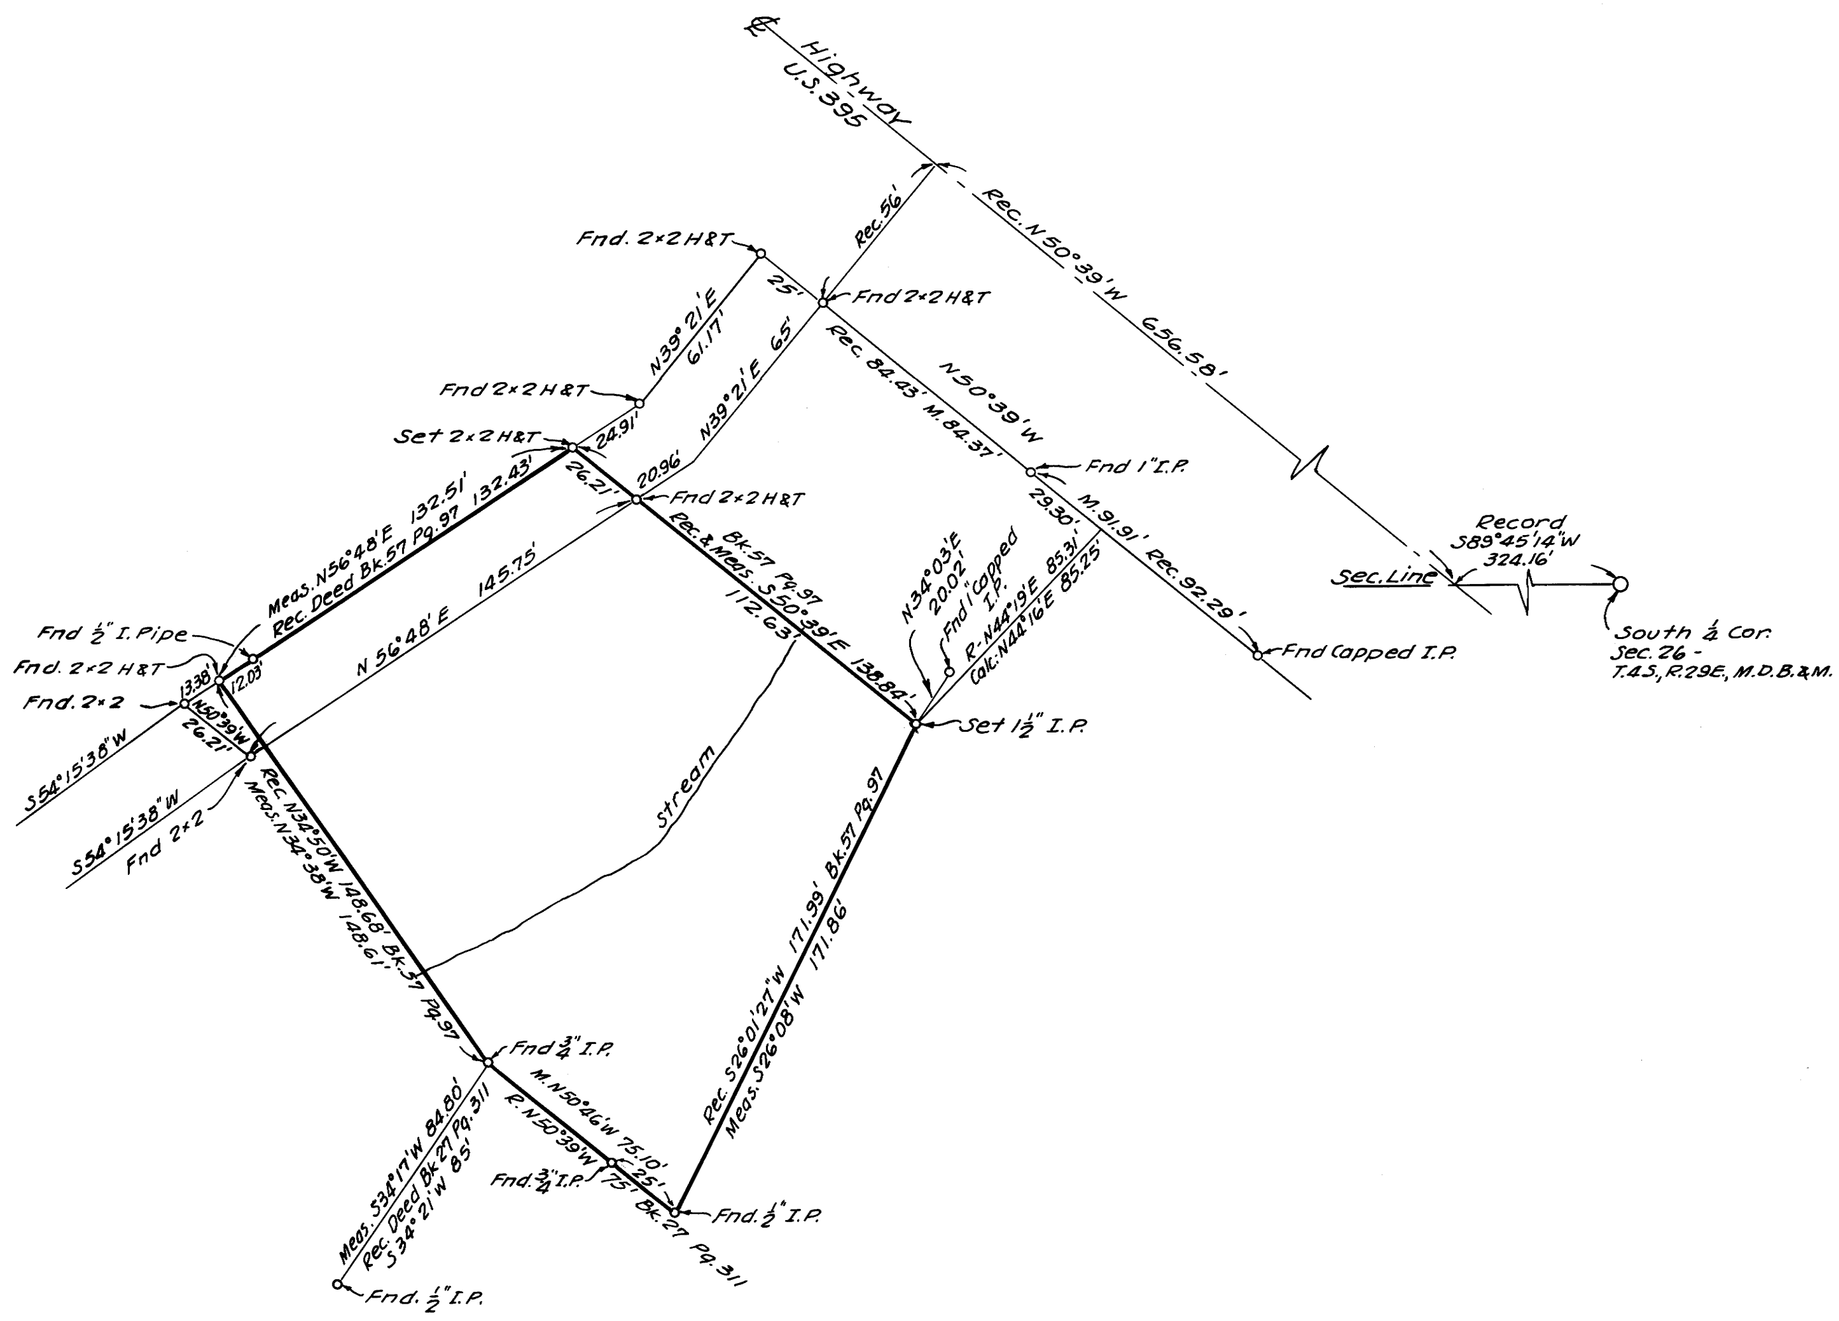

Scale 1" = 40'

Basis of Bearings: Record Bearing N50°39'W of ℄ of State Highway

N

SURVEYOR'S CERTIFICATE

This map correctly represents a survey made by me in conformance with the requirements of Chapter 15 of Division 3 of the Business and Professions Code at the request of J. Watterson in November 1962.

C.E. Forbes
R.C.E. No. 10465

COUNTY SURVEYOR'S CERTIFICATE

This map has been examined for conformance with the requirements of Chapter 15 of Division 3 of the Business and Professions Code this _____ day of _____, 19____.

_____
County Surveyor

No. 1289

RECORDER'S CERTIFICATE

Filed for record this 28th day of December, 1964, at 10:00 a.m. in Book 3 of maps at page 47, at the request of C.E. Forbes

Geo. D. Delaney
County Recorder

RECORD OF SURVEY OF A PARCEL OF LAND IN THE S.W. ¼ OF S.W. ¼, SEC. 26 T.4S., R.29E., M.D.B.&M. COUNTY OF MONO STATE OF CALIFORNIA