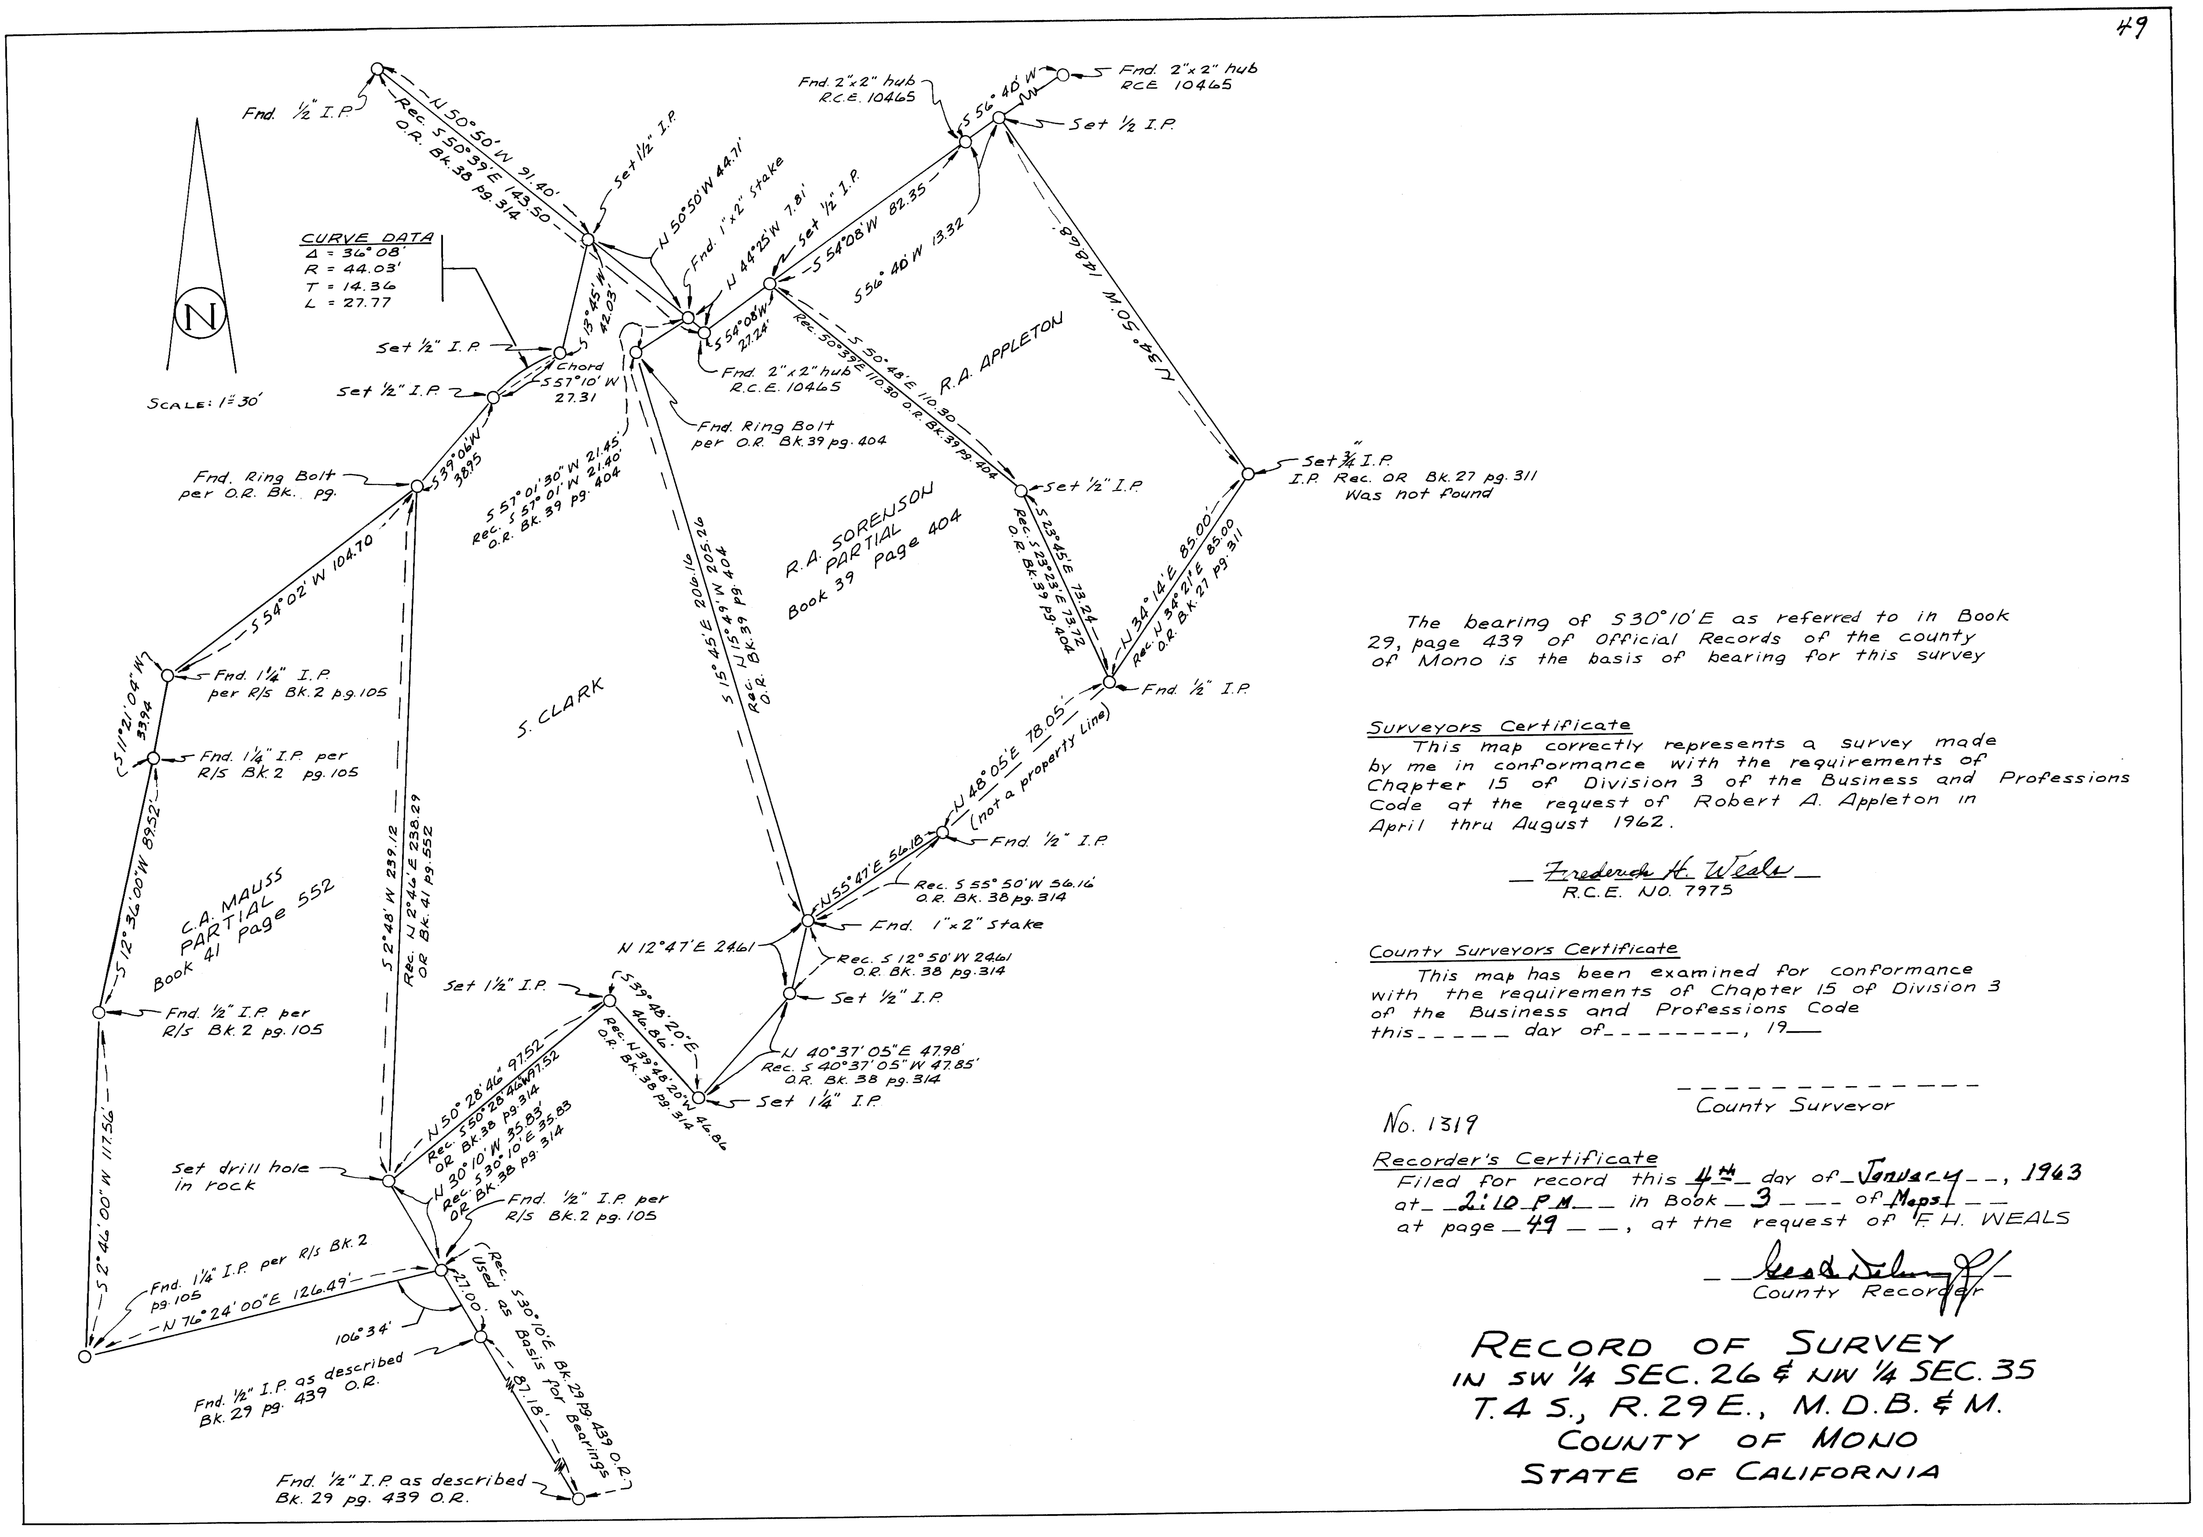

The bearing of S 30° 10' E as referred to in Book 29, page 439 of Official Records of the county of Mono is the basis of bearing for this survey

Surveyors Certificate

This map correctly represents a survey made by me in conformance with the requirements of Chapter 15 of Division 3 of the Business and Professions Code at the request of Robert A. Appleton in April thru August 1962.

Frederick H. Weals
R.C.E. NO. 7975

County Surveyors Certificate

This map has been examined for conformance with the requirements of Chapter 15 of Division 3 of the Business and Professions Code this _____ day of _____, 19__

_____
County Surveyor

No. 1319

Recorder's Certificate

Filed for record this 4th day of January, 1963 at 2:10 P.M. in Book 3 of Maps at page 49, at the request of F.H. WEALS

_____
County Recorder

RECORD OF SURVEY
IN SW ¼ SEC. 26 & NW ¼ SEC. 35
T. 4 S., R. 29 E., M.D.B. & M.
COUNTY OF MONO
STATE OF CALIFORNIA