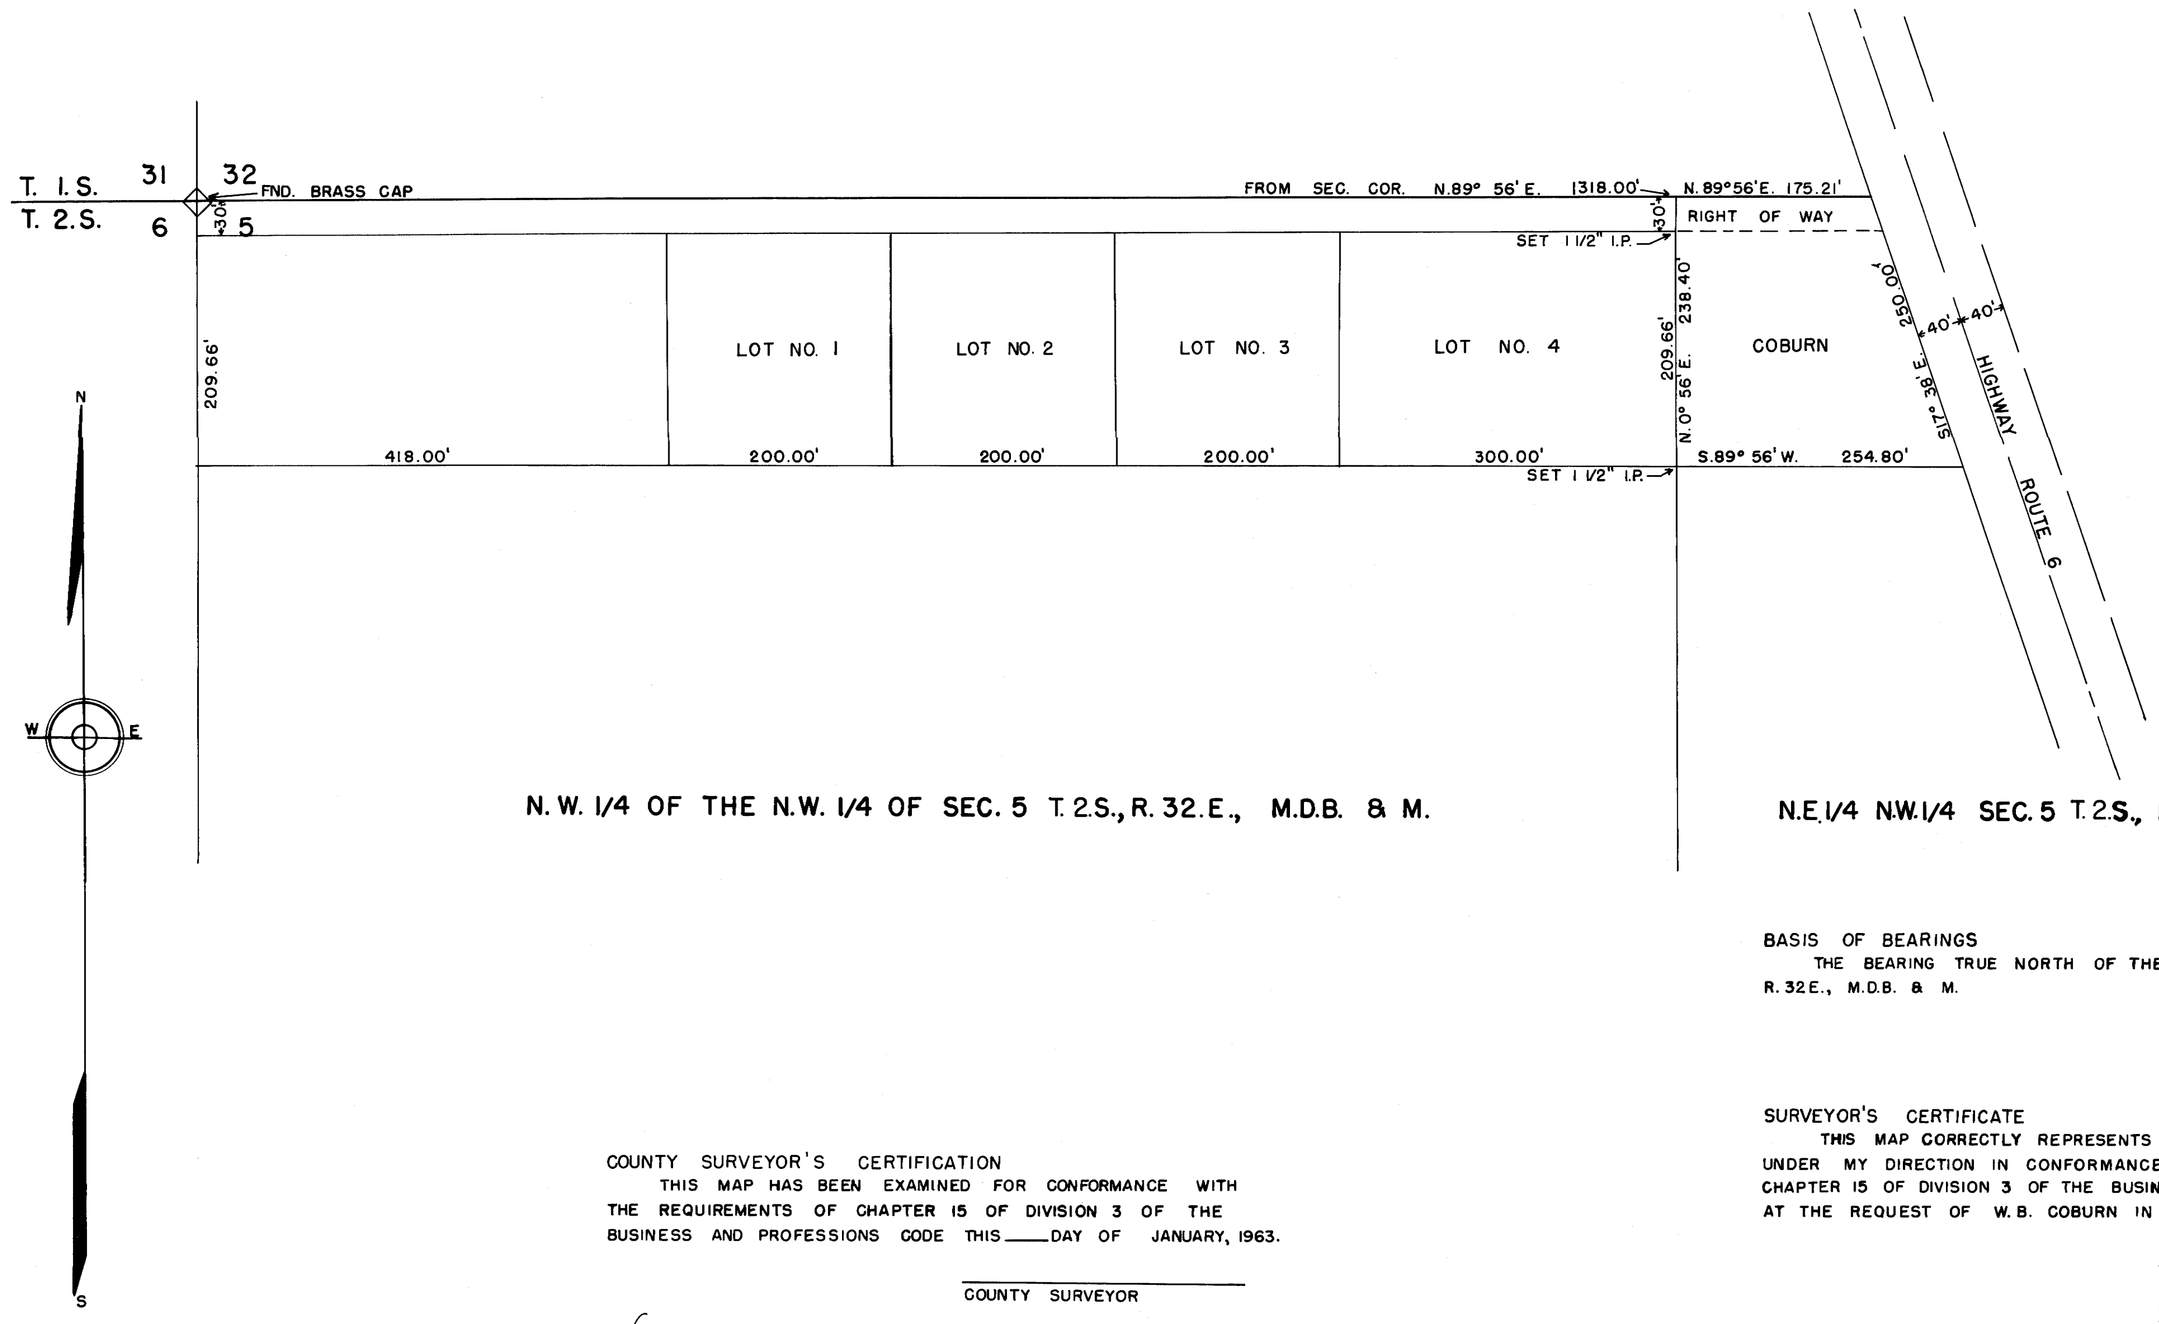

N. W. 1/4 OF THE N.W. 1/4 OF SEC. 5 T. 2.S., R. 32.E., M.D.B. & M.

N.E. 1/4 N.W. 1/4 SEC. 5 T. 2.S., R. 32E. M.D.B. & M.

BASIS OF BEARINGS

THE BEARING TRUE NORTH OF THE W. LINE OF SEC. 5, T. 2S., R. 32E., M.D.B. & M.

COUNTY SURVEYOR'S CERTIFICATION

THIS MAP HAS BEEN EXAMINED FOR CONFORMANCE WITH THE REQUIREMENTS OF CHAPTER 15 OF DIVISION 3 OF THE BUSINESS AND PROFESSIONS CODE THIS ____ DAY OF JANUARY, 1963.

COUNTY SURVEYOR

No. 1525

RECORDERS CERTIFICATION

FILED FOR RECORD THIS 14th DAY OF February 1963 AT 1:05 P.M. IN BOOK 3 OF Maps AT PAGE 53 AT THE REQUEST OF W.B. COBURN.

COUNTY RECORDER

SURVEYOR'S CERTIFICATE

THIS MAP CORRECTLY REPRESENTS A SURVEY MADE BY ME OR UNDER MY DIRECTION IN CONFORMANCE WITH THE REQUIREMENTS OF CHAPTER 15 OF DIVISION 3 OF THE BUSINESS AND PROFESSIONS CODE AT THE REQUEST OF W. B. COBURN IN JANUARY, 1963.

Walter G. Reid

WALTER G. REID
R. C. E. NO. 7522.
VIRGINIA CITY, NEVADA.

RECORD OF SURVEY MAP

COBURN PARCEL

IN NE 1/4 NW 1/4 SEC. 5

T. 2S., R. 32E., M.D.B. & M.

MONO COUNTY, CALIFORNIA.

SCALE — 1" = 100'

0 25 50 100 200 300 400 500