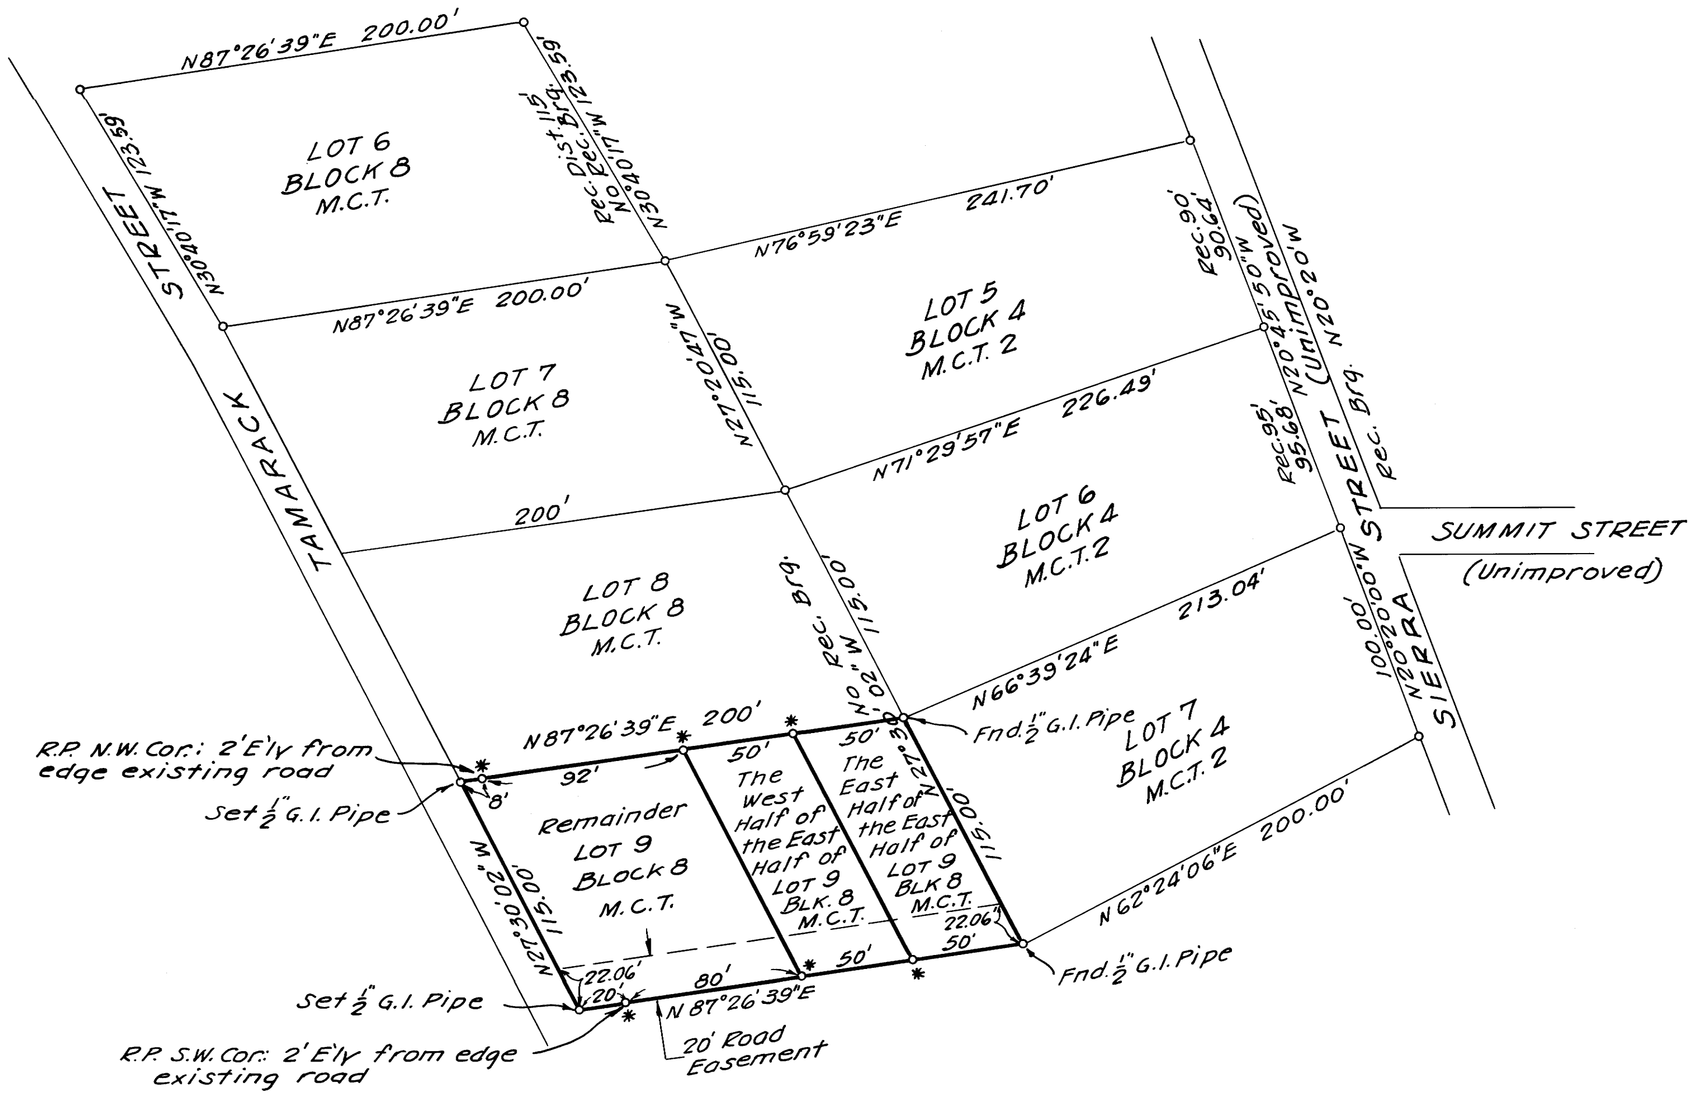

* Indicates - Set 2×2 H&T

Scale 1"=50'

N

SURVEYOR'S CERTIFICATE

This map correctly represents a survey made by me in conformance with the requirements of Chapter 15 of Division 3 of the Business and Professions Code at the request of Mr. Hal Belcher, January 6, 1963.

C H Jackson
R.C.E. 10121

COUNTY SURVEYOR'S CERTIFICATE

This map has been examined for conformance with the requirements of Chapter 15 of Division 3 of the Business and Professions Code this _____ day of _____, 19___.

_____
County Surveyor

No. 1610

RECORDER'S CERTIFICATE

Filed for record this 28th day of February, 1963, at 9:30 A.m. in Book 3 of Maps at page 59, at the request of Hal Belcher.

Gus C. Delaney Jr.
County Recorder

RECORD OF SURVEY
BLOCK 8, MAMMOTH CAMP TRACT
SEC. 3, T.4 S., R.27E., M.D.B.&M.
COUNTY OF MONO
STATE OF CALIFORNIA