SCALE 1"=60'

SHEET 1 OF 1 SHEET

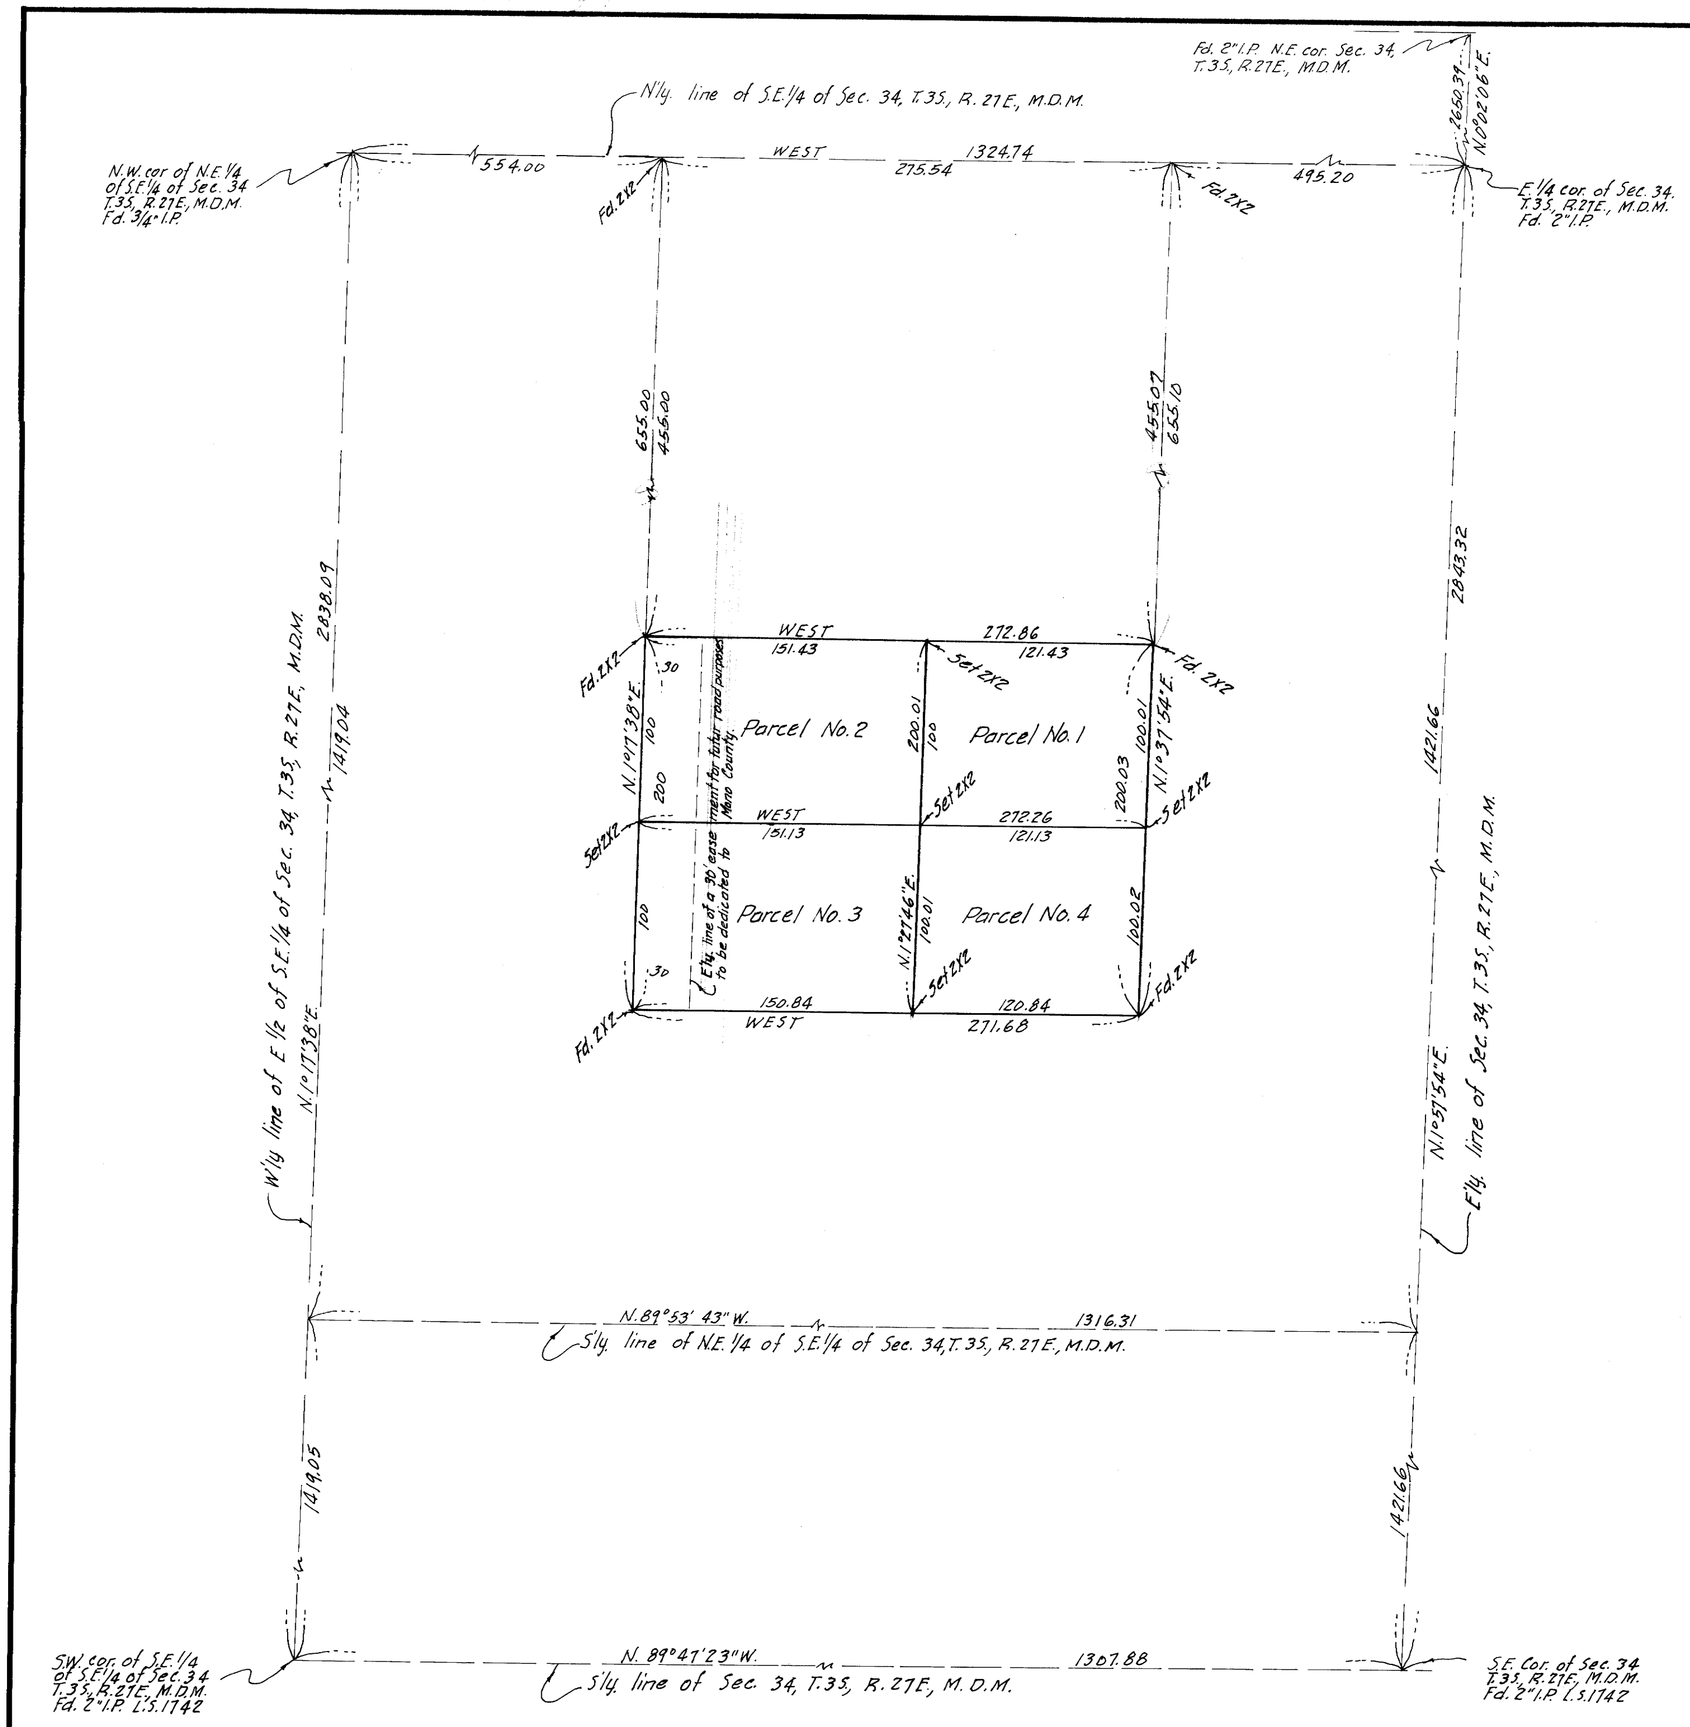

BASIS OF BEARINGS

The bearing N.0°02'06"E. of the E'ly. line of the N.E. 1/4 of Sec. 34, T.3S., R.27E., M.D.M. as shown on map of Sierra Vista Estates No. 2 recorded in Book 2 at pages 85-88 of Maps, records of Mono County, California, was taken as the basis of the bearings shown on this map.

SURVEYOR'S CERTIFICATE

This map correctly represents a survey made under my direction in conformance with the requirements of Chapter 15 of Division 3 of the Business and Professions Code at the request of Harold E. Pierce in June 1962.

G J Jennings
R.C.E. 7858

COUNTY SURVEYOR'S CERTIFICATE

This map has been examined for conformance with the requirements of Chapter 15 of Division 3 of the Business and Professions code this ___ day of _____ 1962

No. 244

_____
County Surveyor

RECORDER'S CERTIFICATE

Filed for record this 7th day of August 1962 at 3:50 P.M. in Book 3 of Maps at page 7 at the request of Jennings Engineering Compdny.

_____
County Recorder

RECORD OF SURVEY

of a portion of the N.E. 1/4 of the S.E. 1/4 of Sec. 34, T.3S., R.27E., M.D.M., in the County of Mono, State of California.