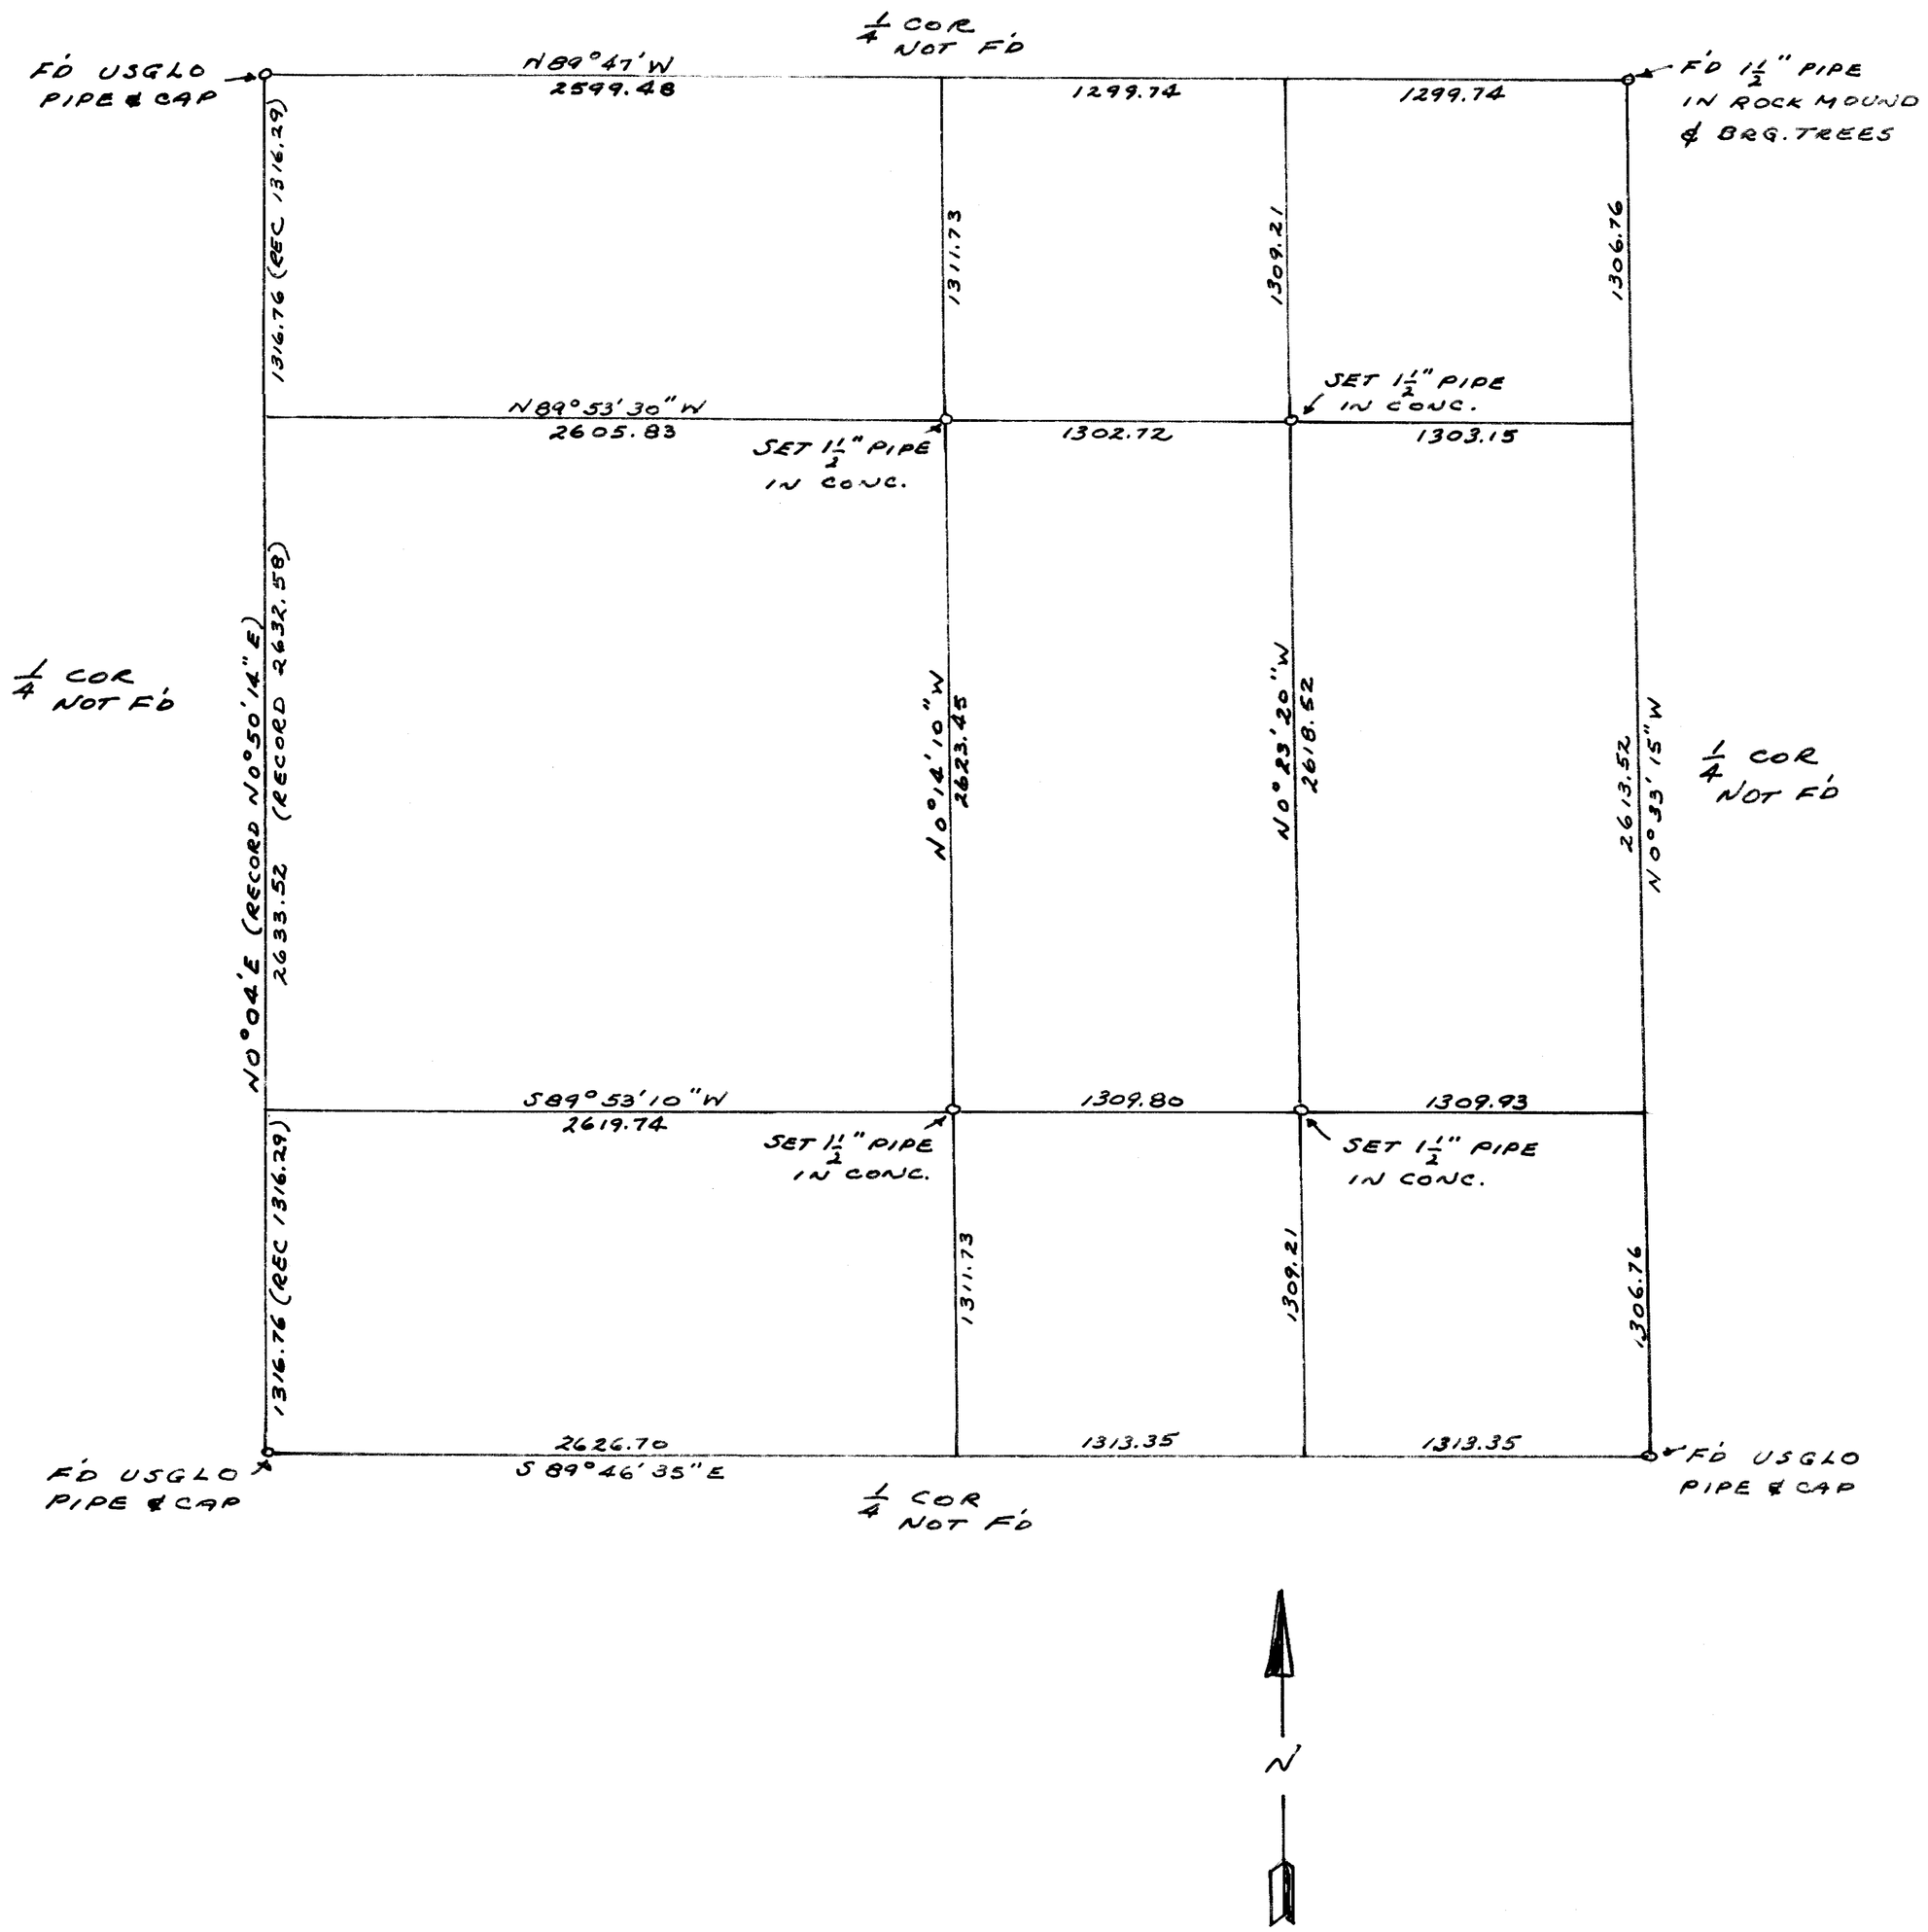

SURVEYOR'S CERTIFICATE

THIS MAP CORRECTLY REPRESENTS A SURVEY MADE BY ME IN CONFORMANCE WITH THE REQUIREMENTS OF CHAPTER 15 OF DIVISION 3 OF THE BUSINESS AND PROFESSIONS CODE AT THE REQUEST OF L.G. DAVISON IN DECEMBER 1962.

G. E. Holmes
RCE 10,467

COUNTY SURVEYOR'S CERTIFICATE

THIS MAP HAS BEEN EXAMINED BY ME FOR CONFORMANCE WITH THE REQUIREMENTS OF CHAPTER 15 OF DIVISION 3 OF THE BUSINESS AND PROFESSIONS CODE THIS DAY OF , 19

COUNTY SURVEYOR

No. 2116

RECORDER'S CERTIFICATE

FILED FOR RECORD THIS 13th DAY OF June, 1963, AT 3:10 P.M. IN BOOK 3 OF MAPS AT PAGE 72, AT THE REQUEST OF L.G. Davison

Geo. A. Delany Jr.
COUNTY RECORDER

RECORD OF SURVEY
SEC. 28, T4S, R30E MDB&M
COUNTY OF MONO
STATE OF CALIFORNIA

BEARINGS ARE BASED ON TWO SOLAR OBS. CHECKING TO 01'

SCALE 1" = 500'