COUNTY SURVEYOR'S CERTIFICATE

THIS MAP HAS BEEN EXAMINED FOR CONFORMATION WITH THE REQUIREMENTS OF CHAPTER 15 OF DIVISION 3 OF THE BUSINESS AND PROFESSIONS CODE. THIS____DAY OF_____,1962.

_____ COUNTY SURVEYOR

No. 245

RECORDER'S CERTIFICATE

FILED FOR RECORD THIS 8th DAY OF August, 1962, AT 8:30 A.M., IN BOOK 3 OF MAPS, AT PAGE 8 AT THE REQUEST OF Walter G. Reid.

Geo. C. Delaney
COUNTY RECORDER

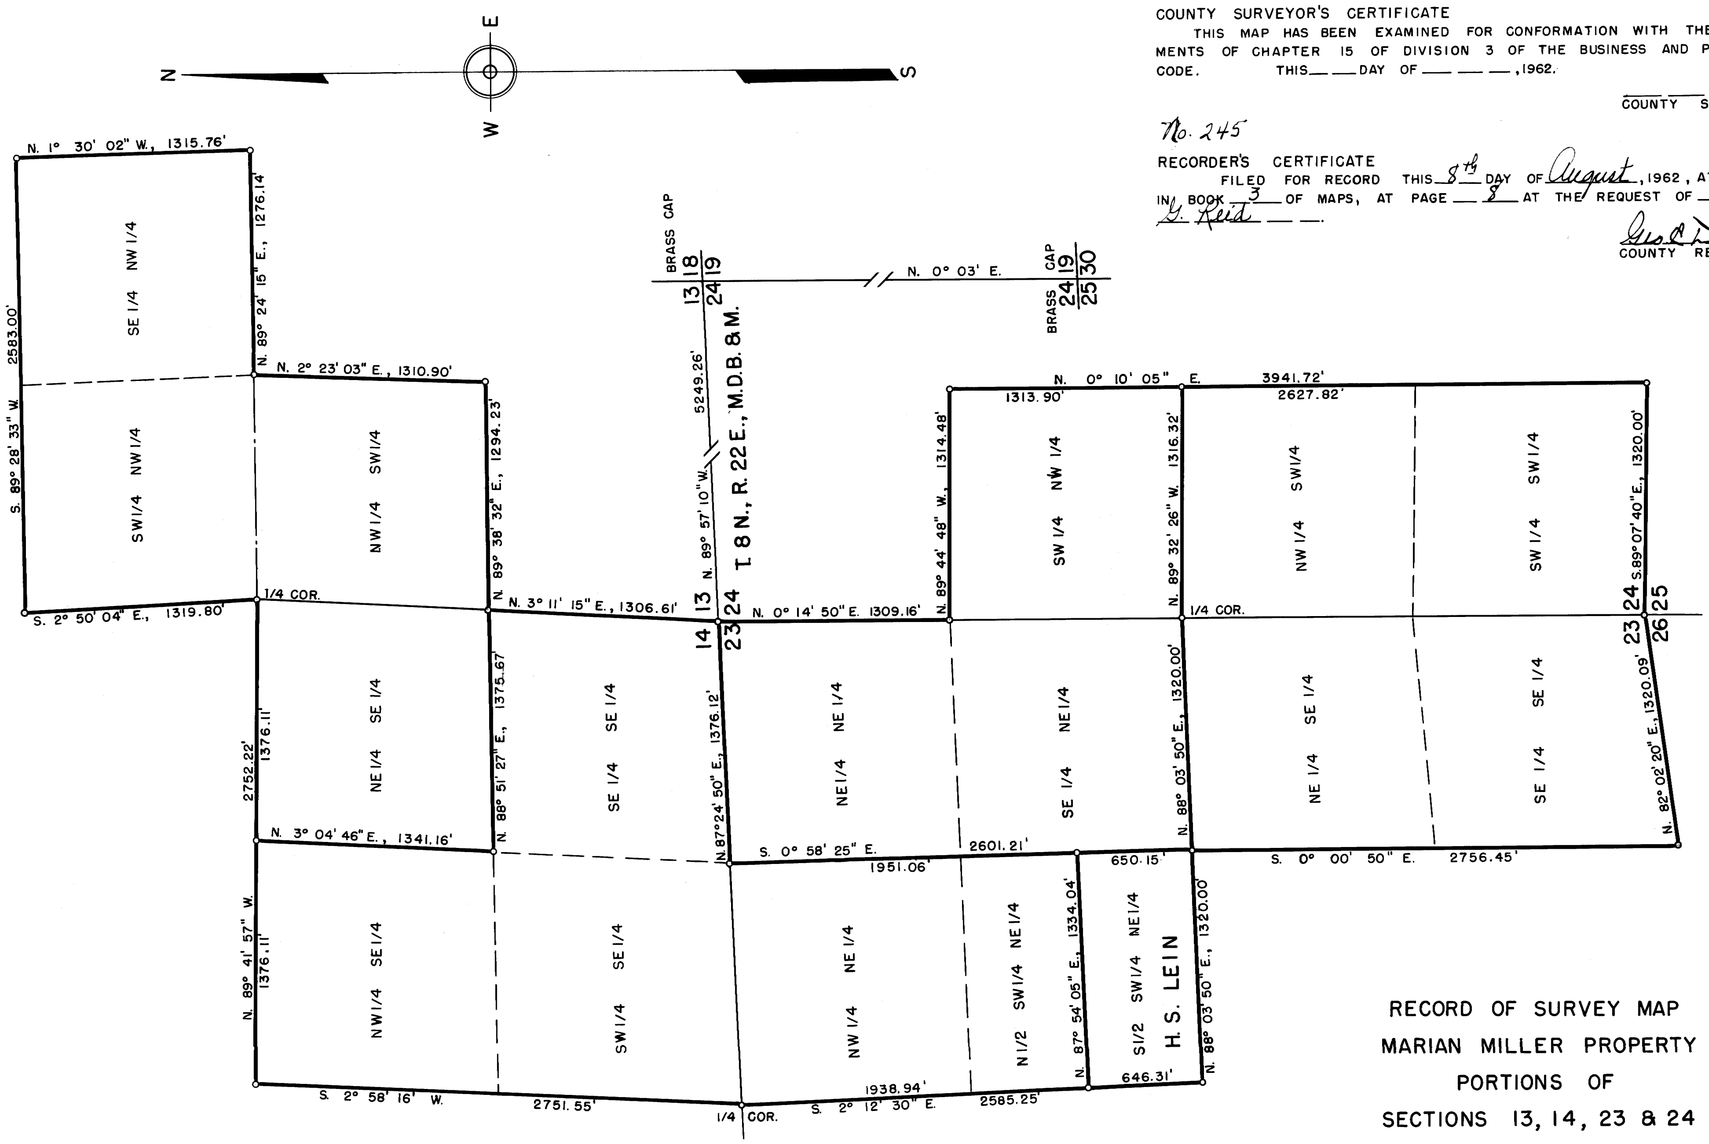

ENGINEER'S CERTIFICATE

I, WALTER G. REID, DO HEREBY CERTIFY THAT THIS SURVEY OF THE MARIAN MILLER PARCEL, CONSISTING OF ONE SHEET, WAS MADE BY ME AS AUTHORIZED BY MARIAN MILLER "OWNER" BETWEEN AUGUST 16, 1961 AND JANUARY 9, 1962, AND IS TRUE AND COMPLETE AS SHOWN; THAT STEEL PINS ARE SET AS SHOWN AND ARE SUFFICIENT TO ENABLE THE SURVEY TO BE RETRACED.

Walter G. Reid
WALTER G. REID
REG. CIVIL ENG. 7522
VIRGINIA CITY, NEVADA

BASIS OF BEARING

THE BEARING OF N. 0° 03' E. AS SHOWN FOR THE SECTION LINE BETWEEN SECTION 24 AND SECTION 19, ON THE OFFICIAL TOWNSHIP PLAT OF T. 8 N., R. 23 E., M.D.B. & M., SURVEY IN 1941, IS THE BASIS OF BEARING FOR THIS SURVEY.

RECORD OF SURVEY MAP
MARIAN MILLER PROPERTY
PORTIONS OF
SECTIONS 13, 14, 23 & 24
T. 8 N., R. 22 E., M.D.B. & M.
MONO COUNTY, CALIFORNIA

Scale - 1" = 500'

0 100 250 500 1000 1500 2000 2500