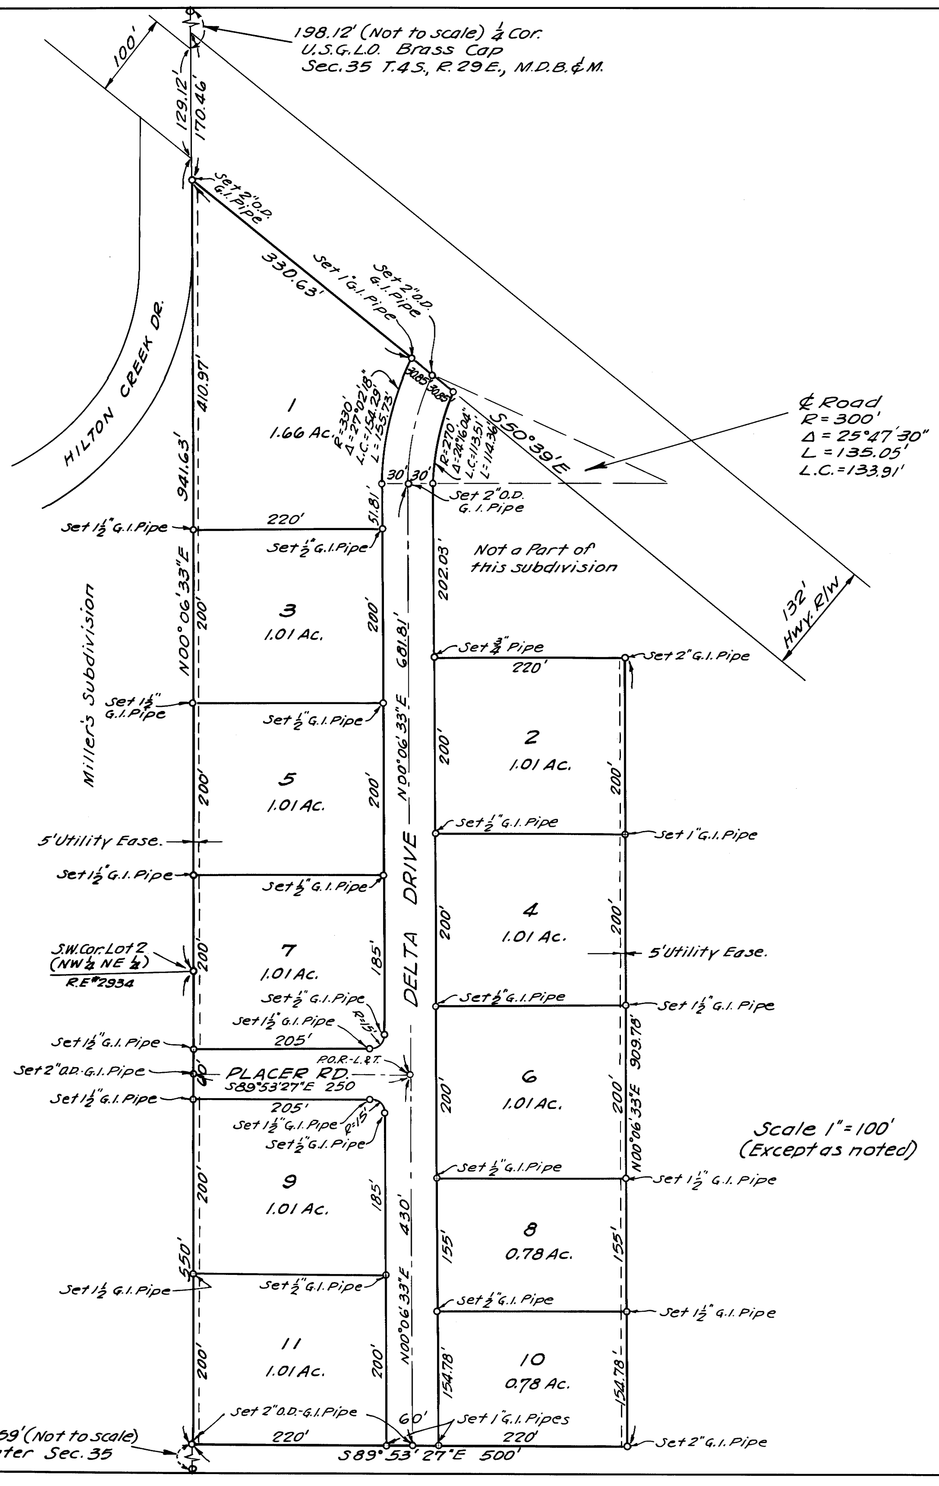

N

ENGINEER'S CERTIFICATE

I, C.E. Forbes, do hereby certify that the survey of the Delta Subdivision, shown on these 2 sheets, was made by me in February, 1963 as authorized by Joe Spanner, owner, and that it is true and complete as shown; that corners and street center lines are marked by monuments as shown and that said monuments are sufficient for the survey to be retraced.

C.E. Forbes
R.C.E. 10465

BASIS OF BEARINGS

Bearing N50°39'W of ℄ Highway

DELTA SUBDIVISION
A PORTION OF THE S.W. ¼ OF THE N.E. ¼ AND LOT 2 (N.W. ¼ N.E. ¼) OF SEC. 35, T.4S., R.29E., M.D.B.&M.
COUNTY OF MONO
STATE OF CALIFORNIA
SHEET 1 OF 2