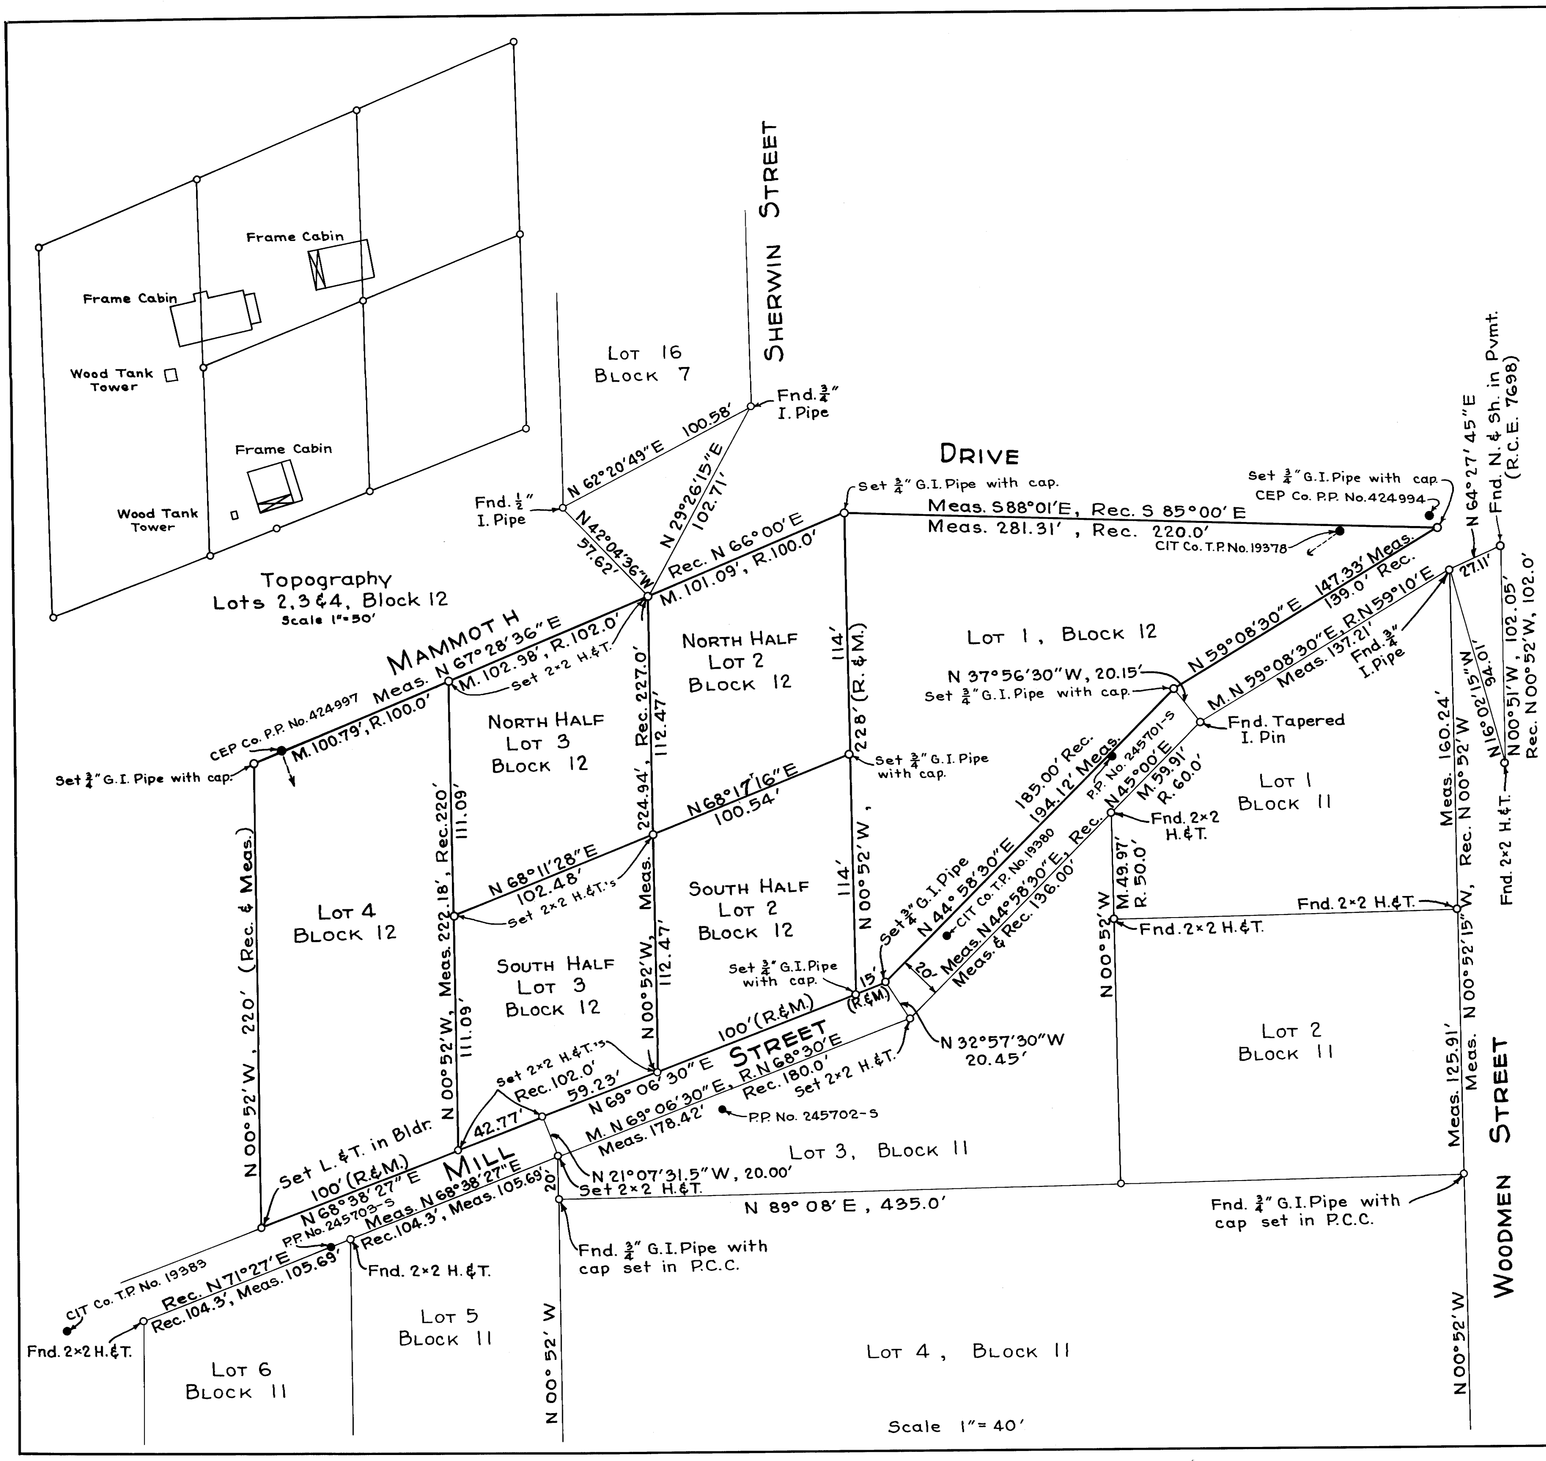

SURVEYOR'S CERTIFICATE

This map correctly represents a survey made by me in conformance with the requirements of Chapter 15 of Division 3 of the Business and Professions Code at the request of Mrs. C.H. Hedberg, Mr. Barron and Mr. Reinhardt in June and July, 1963.

C H Jackson
R.C.E 10121

COUNTY SURVEYOR'S CERTIFICATE

This map has been examined for conformance with the requirements of Chapter 15 of Division 3 of the Buisiness and Professions Code this _____ day of _____, 19____.

No. 303

County Surveyor

RECORDER'S CERTIFICATE

Filed for record this 13th day of August, 1963, at 2:20 p.m. in Book 3 of Maps at page 84, at the request of Hedberg, Barron, Reinhardt

Geo. A. Dehaye
County Recorder

RECORD OF SURVEY
BLOCK 12
MAMMOTH CAMP TRACT
COUNTY OF MONO
STATE OF CALIFORNIA