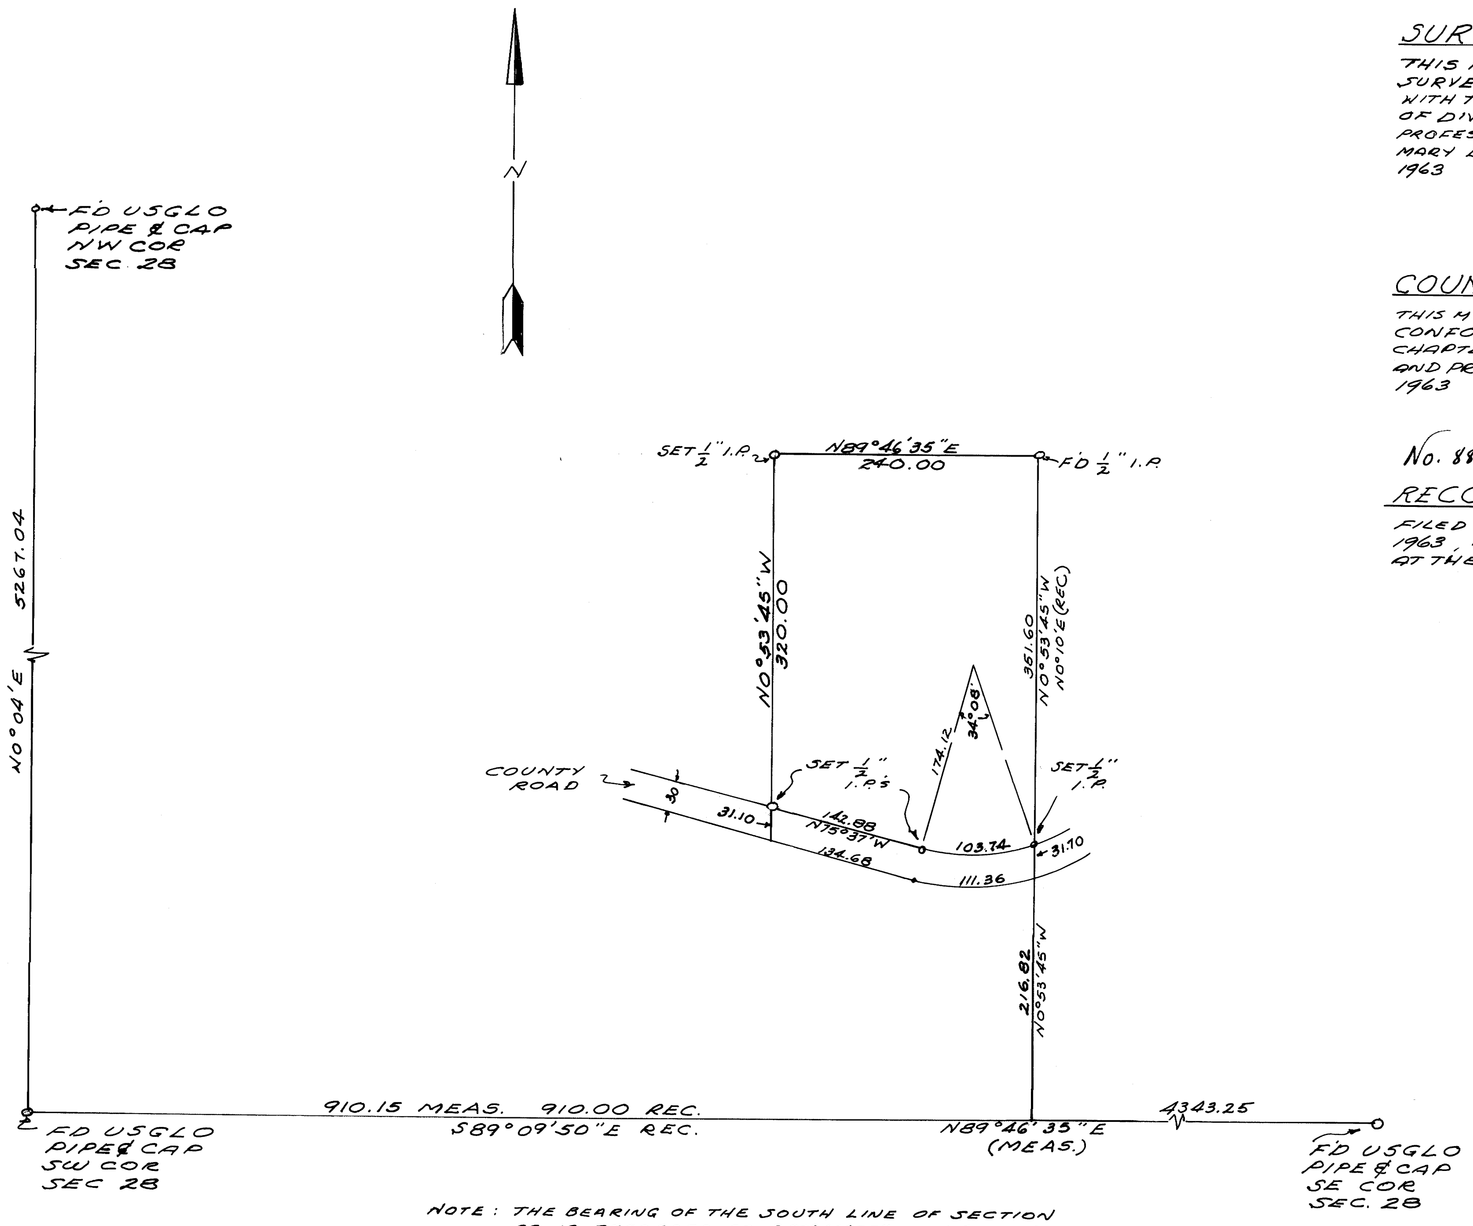

NOTE: THE BEARING OF THE SOUTH LINE OF SECTION 28 IS RECORDED AS S89°46'35"E IN BOOK 3 OF MAPS AT PAGE 72 OFFICIAL RECORDS OF MONO COUNTY. THE CORRECT BEARING OF THIS LINE IS N89°46'35"E AS SHOWN ABOVE AND THE CLOSURE NOTES FILED WITH THE MONO COUNTY ROAD COMMISSIONER FOR THE COMPLETE SURVEY OF THE SECTION SHOW THE CORRECT BEARING

SURVEYOR'S CERTIFICATE

THIS MAP CORRECTLY REPRESENTS A SURVEY MADE BY ME IN CONFORMANCE WITH THE REQUIREMENTS OF CHAPTER 15 OF DIVISION 3 OF THE BUSINESS AND PROFESSIONS CODE AT THE REQUEST OF MARY L. OBERNOLTE IN AUGUST-SEPTEMBER 1963

Gordon C. Holmes
RCE 10467

COUNTY SURVEYOR'S CERTIFICATE

THIS MAP HAS BEEN EXAMINED BY ME FOR CONFORMANCE WITH THE REQUIREMENTS OF CHAPTER 15 OF DIVISION 3 OF THE BUSINESS AND PROFESSIONS CODE THIS DAY OF 1963

No. 889 COUNTY SURVEYOR

RECORDER'S CERTIFICATE

FILED FOR RECORD THIS 17th DAY OF October 1963, AT 3:20 P.M., IN BOOK 3 OF Maps AT PAGE 93 AT THE REQUEST OF GORDON C. HOLMES

Geo. C. Delong
COUNTY RECORDER

RECORD OF SURVEY
PORTION OF SW 1/4 SEC 28
T4S R30E MDB&M
COUNTY OF MONO
STATE OF CALIFORNIA
SCALE 1" = 80'

NOTE: BEARINGS DESIGNATED AS RECORDED ARE FILED IN VOLUME 1 AT PAGE 35 OFFICIAL RECORDS OF MONO COUNTY MAP BY CECIL SMITH LS 2438