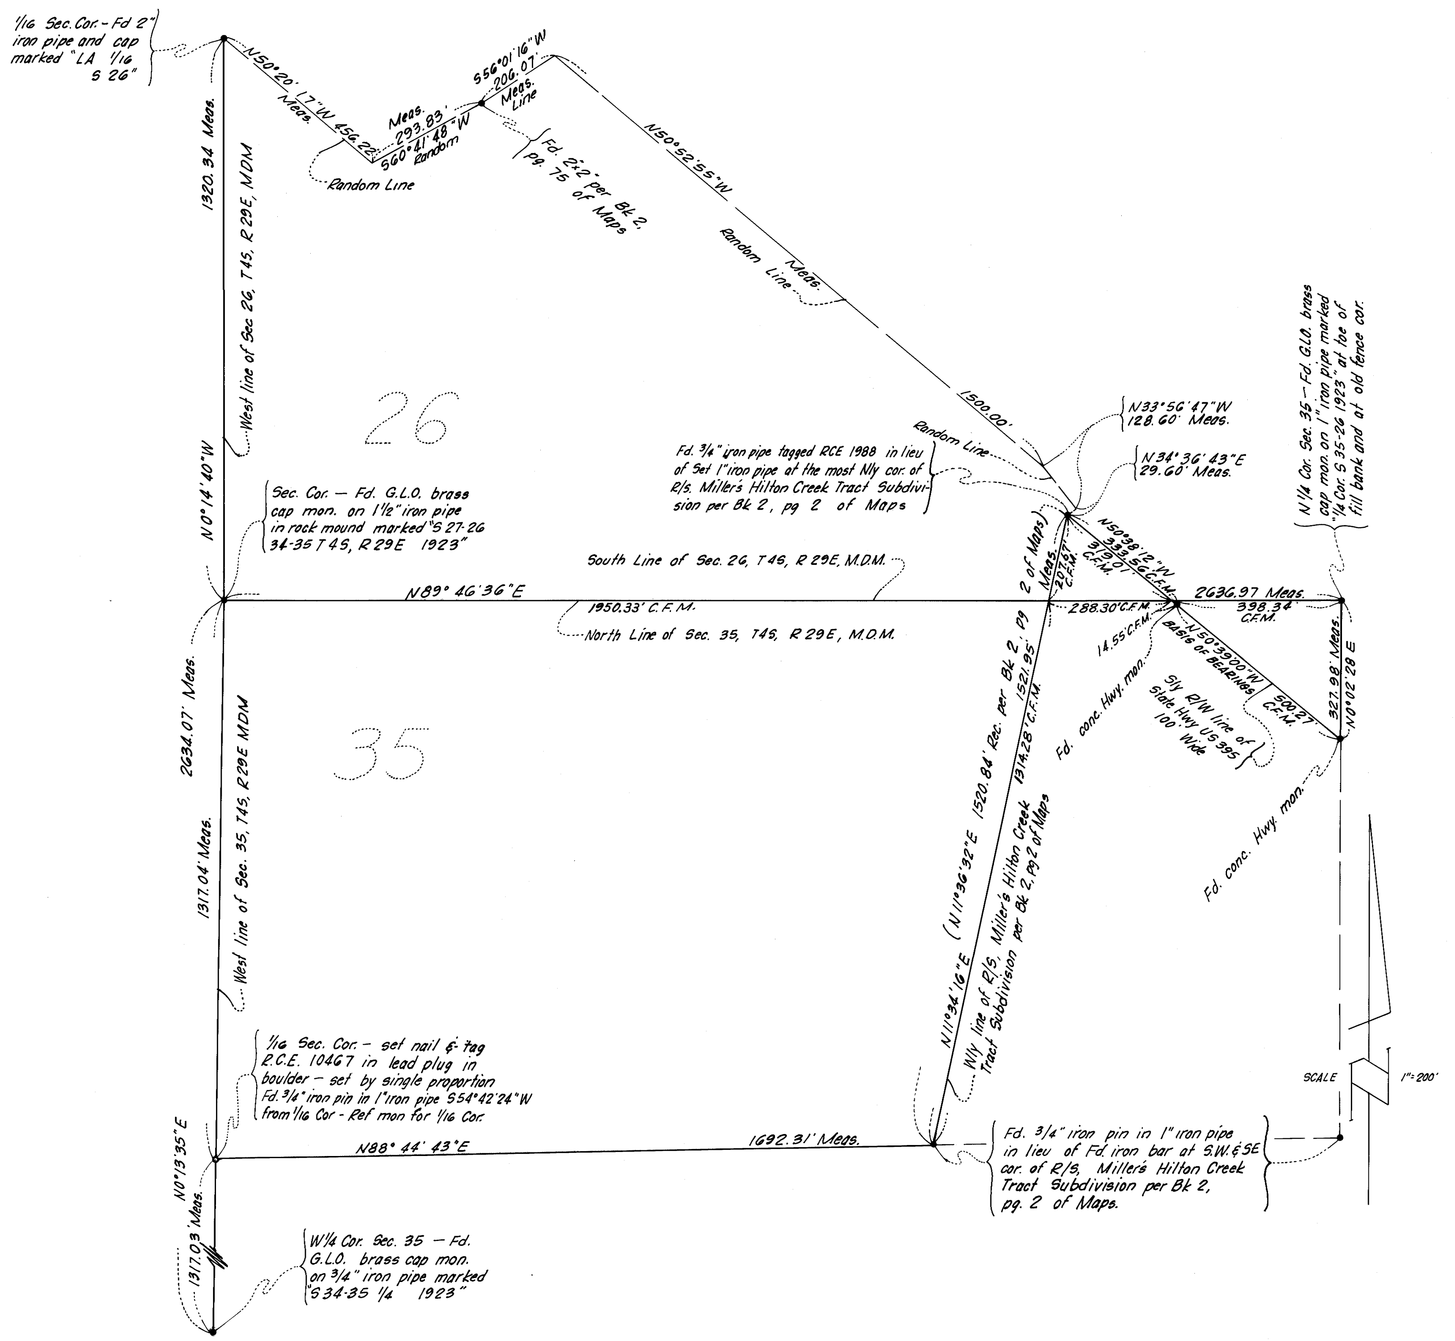

SURVEYOR'S CERTIFICATE

This map correctly represents a survey made under my supervision in conformance with the requirements of Chapter 15, Division 3 of the Business and Professions Code at the request of Jerome Watterson in August, 1965.

Gordon C. Holmes
GORDON C. HOLMES RCE 10467

COUNTY SURVEYOR'S CERTIFICATE

This map has been examined by me for conformance with the requirements of Chapter 15, Division 3 of the Business and Professions Code this ____ day of _____ 1965

_____
COUNTY SURVEYOR - MONO COUNTY

1351

COUNTY RECORDER'S CERTIFICATE

Filed for record this 17th day of December 1965 at 9:30 A.M. in Book 4 of Maps at page 102 at the request of Gordon C. Holmes

Anna M. Webb
COUNTY RECORDER - MONO COUNTY

BASIS OF BEARINGS

The bearing of the Southwesterly right-of-way line of State Highway US 395 between two found concrete highway monuments being N 50°39' 00" W as shown on State Highway map IX MNO-23-C was used as the basis of bearings for this map.

MONUMENT NOTE

○ = Monument set as described
● = Monument found as described

RECORD OF SURVEY

IN SECTIONS 26 AND 35, TOWNSHIP 4 SOUTH, RANGE 29 EAST, M.D.M. IN THE COUNTY OF MONO, STATE OF CALIFORNIA

SCALE 1"=200' AUGUST, 1965
GORDON C. HOLMES - RCE 10467