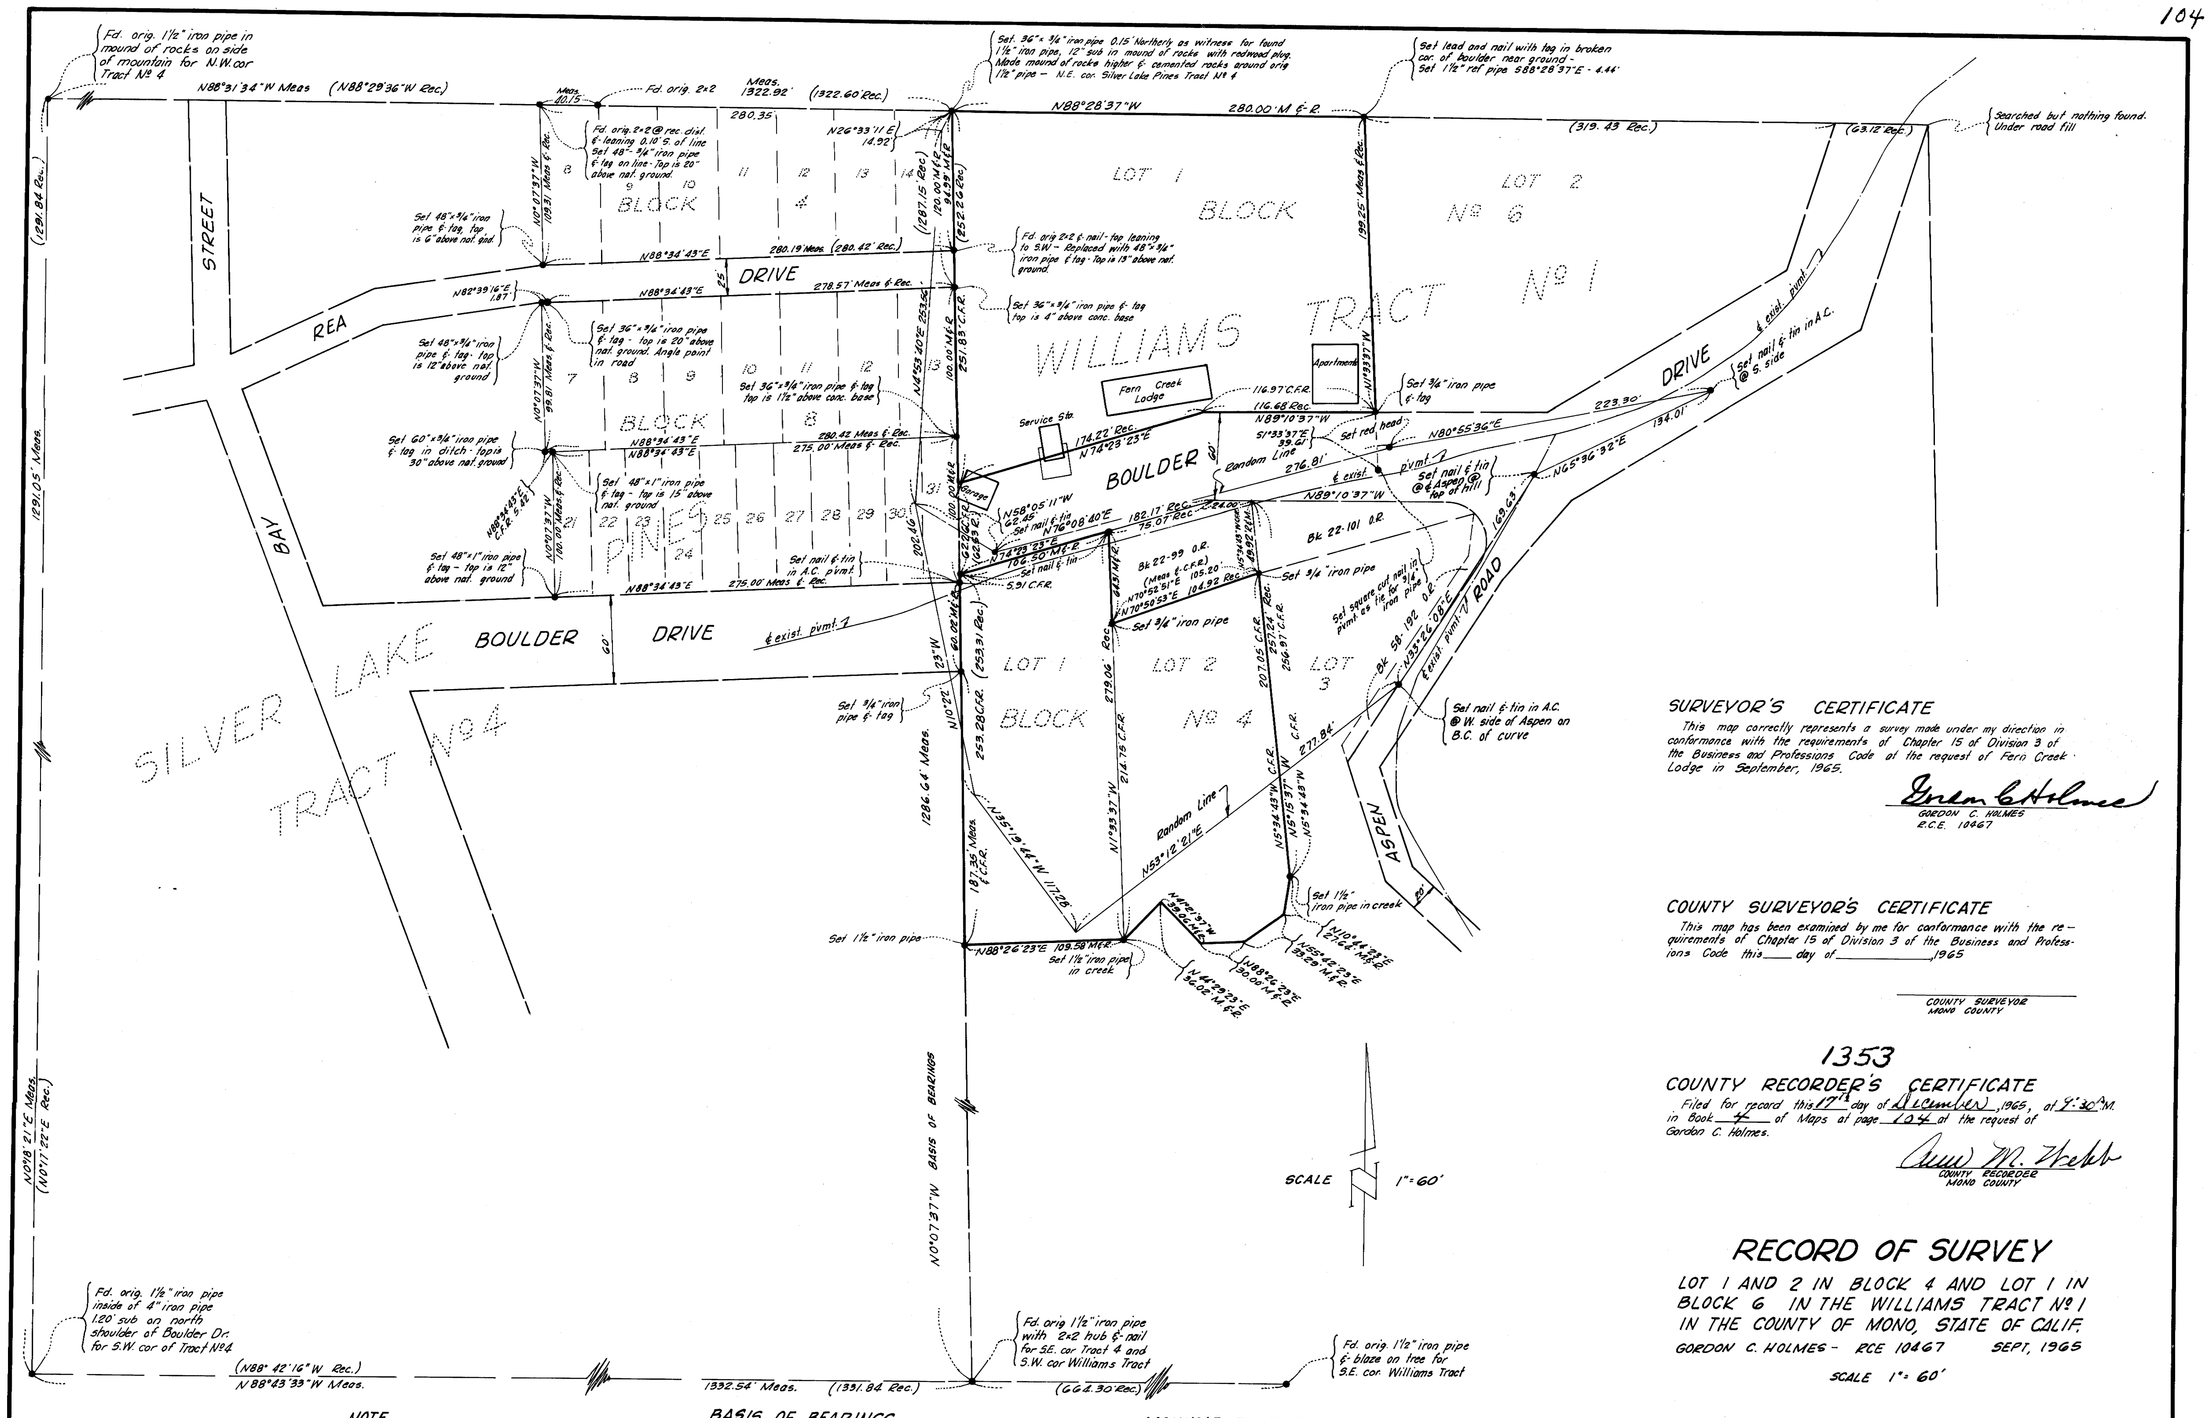

SURVEYOR'S CERTIFICATE

This map correctly represents a survey made under my direction in conformance with the requirements of Chapter 15 of Division 3 of the Business and Professions Code at the request of Fern Creek Lodge in September, 1965.

Gordon C. Holmes

GORDON C. HOLMES
R.C.E. 10467

COUNTY SURVEYOR'S CERTIFICATE

This map has been examined by me for conformance with the requirements of Chapter 15 of Division 3 of the Business and Professions Code this ____ day of _____, 1965

COUNTY SURVEYOR
MONO COUNTY

1353

COUNTY RECORDER'S CERTIFICATE

Filed for record this 17th day of December, 1965, at 9:30 A.M. in Book 4 of Maps at page 104 at the request of Gordon C. Holmes.

COUNTY RECORDER
MONO COUNTY

RECORD OF SURVEY

LOT 1 AND 2 IN BLOCK 4 AND LOT 1 IN BLOCK 6 IN THE WILLIAMS TRACT № 1 IN THE COUNTY OF MONO, STATE OF CALIF.

GORDON C. HOLMES – RCE 10467 SEPT, 1965

SCALE 1"= 60'

NOTE

C.F.R.= Calc. from record

BASIS OF BEARINGS

The bearing of the East line of Silver Lake Pines Tract № 4 as shown on the map of said Silver Lake Pines Tract № 4 as N 0°07'37" W was used as the basis of bearings for this map.

MONUMENT NOTE

All monuments are found or set as noted and indicated as •