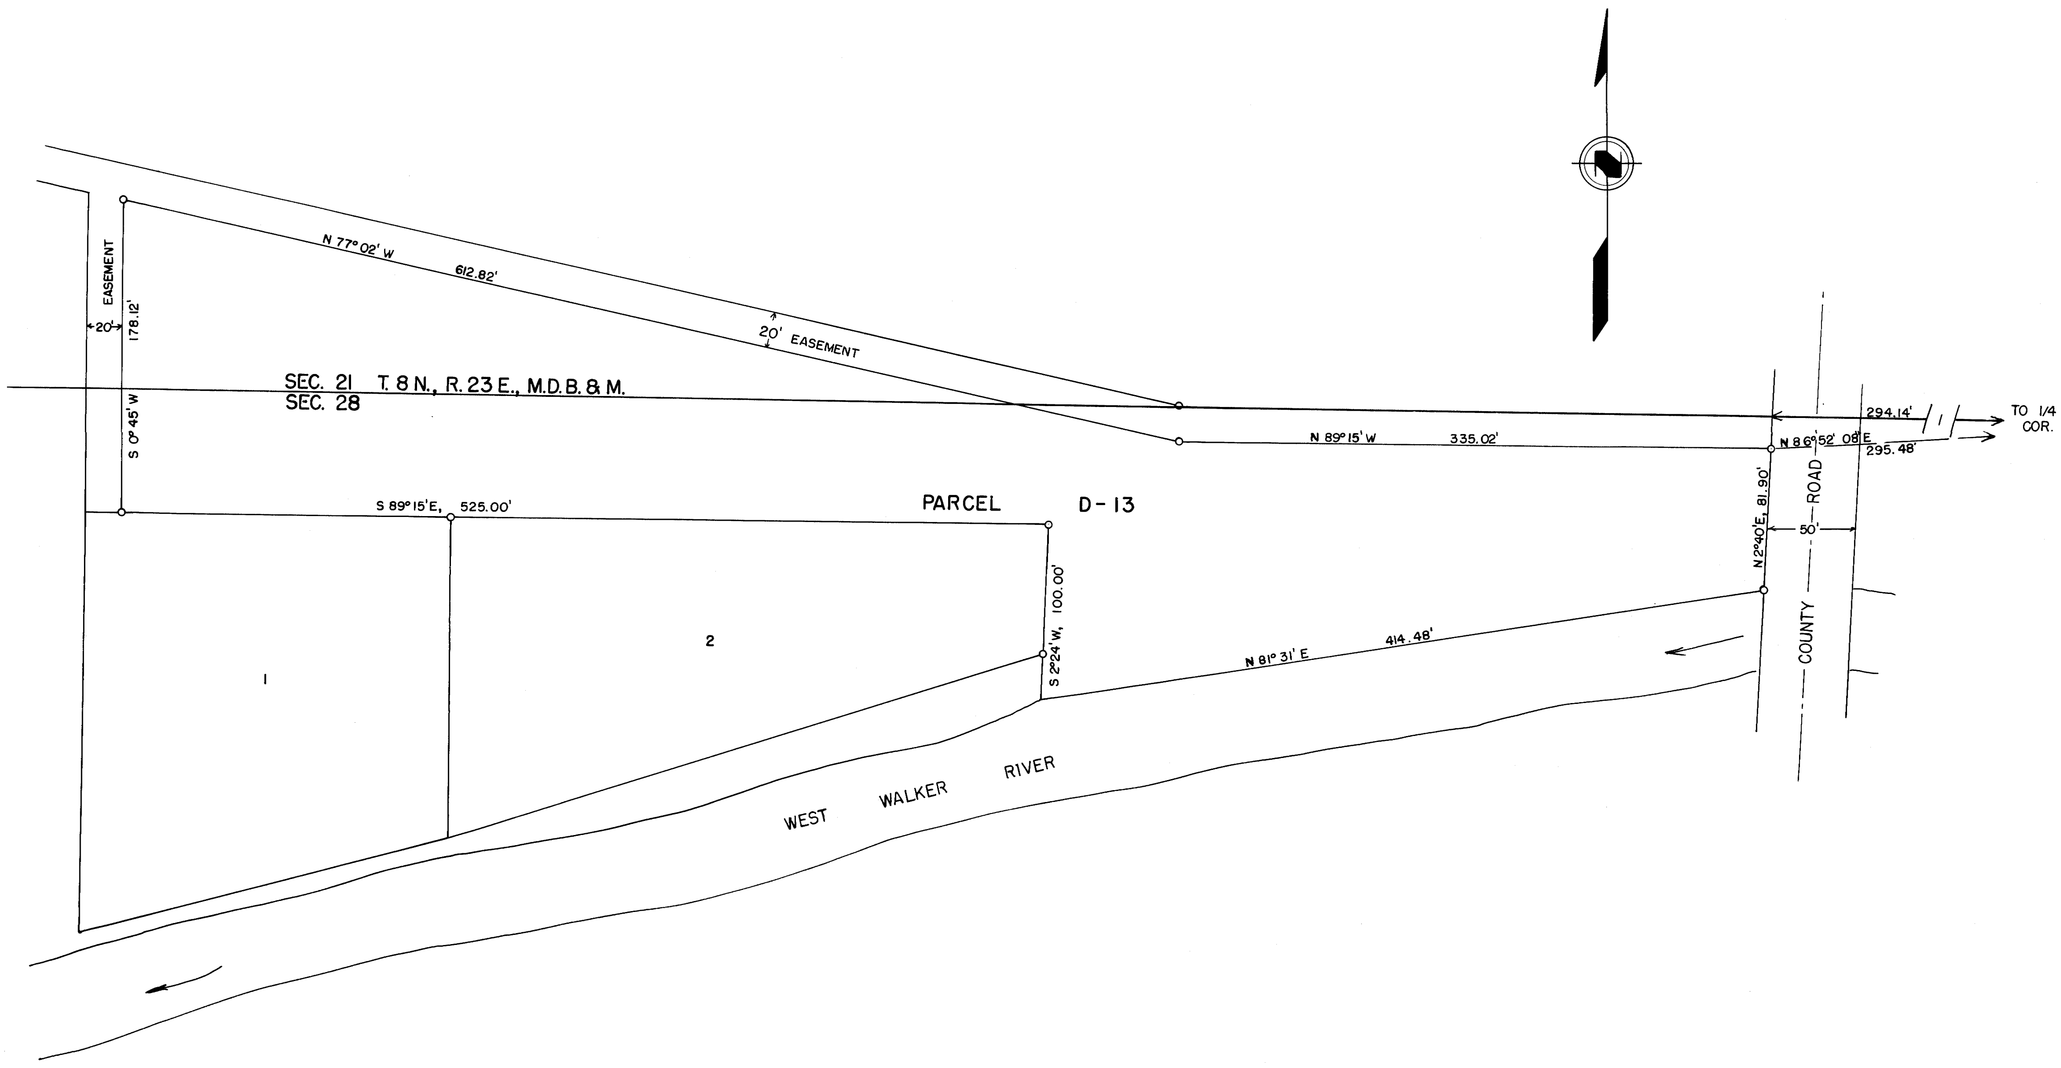


No. 1972

BASIS OF BEARING

THE BEARING OF N 89°15' W FOR THE SECTION LINE BETWEEN THE SW 1/4 SECTION 21 AND THE NW 1/4 SECTION 28 IS THE BASIS OF BEARING FOR THIS SURVEY.

RECORDER'S CERTIFICATE

FILED FOR RECORD THIS 15th DAY OF May, 1964
AT 3:13 PM IN BOOK 4 OF MAPS ON PAGE 14,
AT THE REQUEST OF Walter G. Reid.

COUNTY RECORDER

SURVEYOR'S CERTIFICATE

THIS MAP CORRECTLY REPRESENTS A SURVEY MADE BY ME, OR UNDER MY DIRECTION, IN CONFORMANCE WITH THE REQUIREMENTS OF CHAPTER 15 OF DIVISION 3 OF THE BUSINESS AND PROFESSIONS CODE AT THE REQUEST OF GLENN A. DEVENPECK ON THE 2ND OF MARCH, 1964.

WALTER G. REID
R.C.E 7522
VIRGINIA CITY, NEVADA

COUNTY SURVEYOR'S CERTIFICATE

THIS MAP HAS BEEN EXAMINED FOR CONFORMANCE WITH THE REQUIREMENTS OF CHAPTER 15 OF DIVISION 3 OF THE BUSINESS AND PROFESSIONS CODE THIS _____ DAY OF _____, 1964.

COUNTY SURVEYOR

RECORD OF SURVEY MAP

PARCEL D-13 MILL CREEK RANCH

IN THE SE 1/4 SW 1/4 SEC. 21 & NE 1/4 NW 1/4 SEC. 28

T. 8 N., R. 23 E., M.D.B. & M.

MONO COUNTY, CALIFORNIA

SCALE – 1" = 50'

0 10 25 50 100 150 200 250