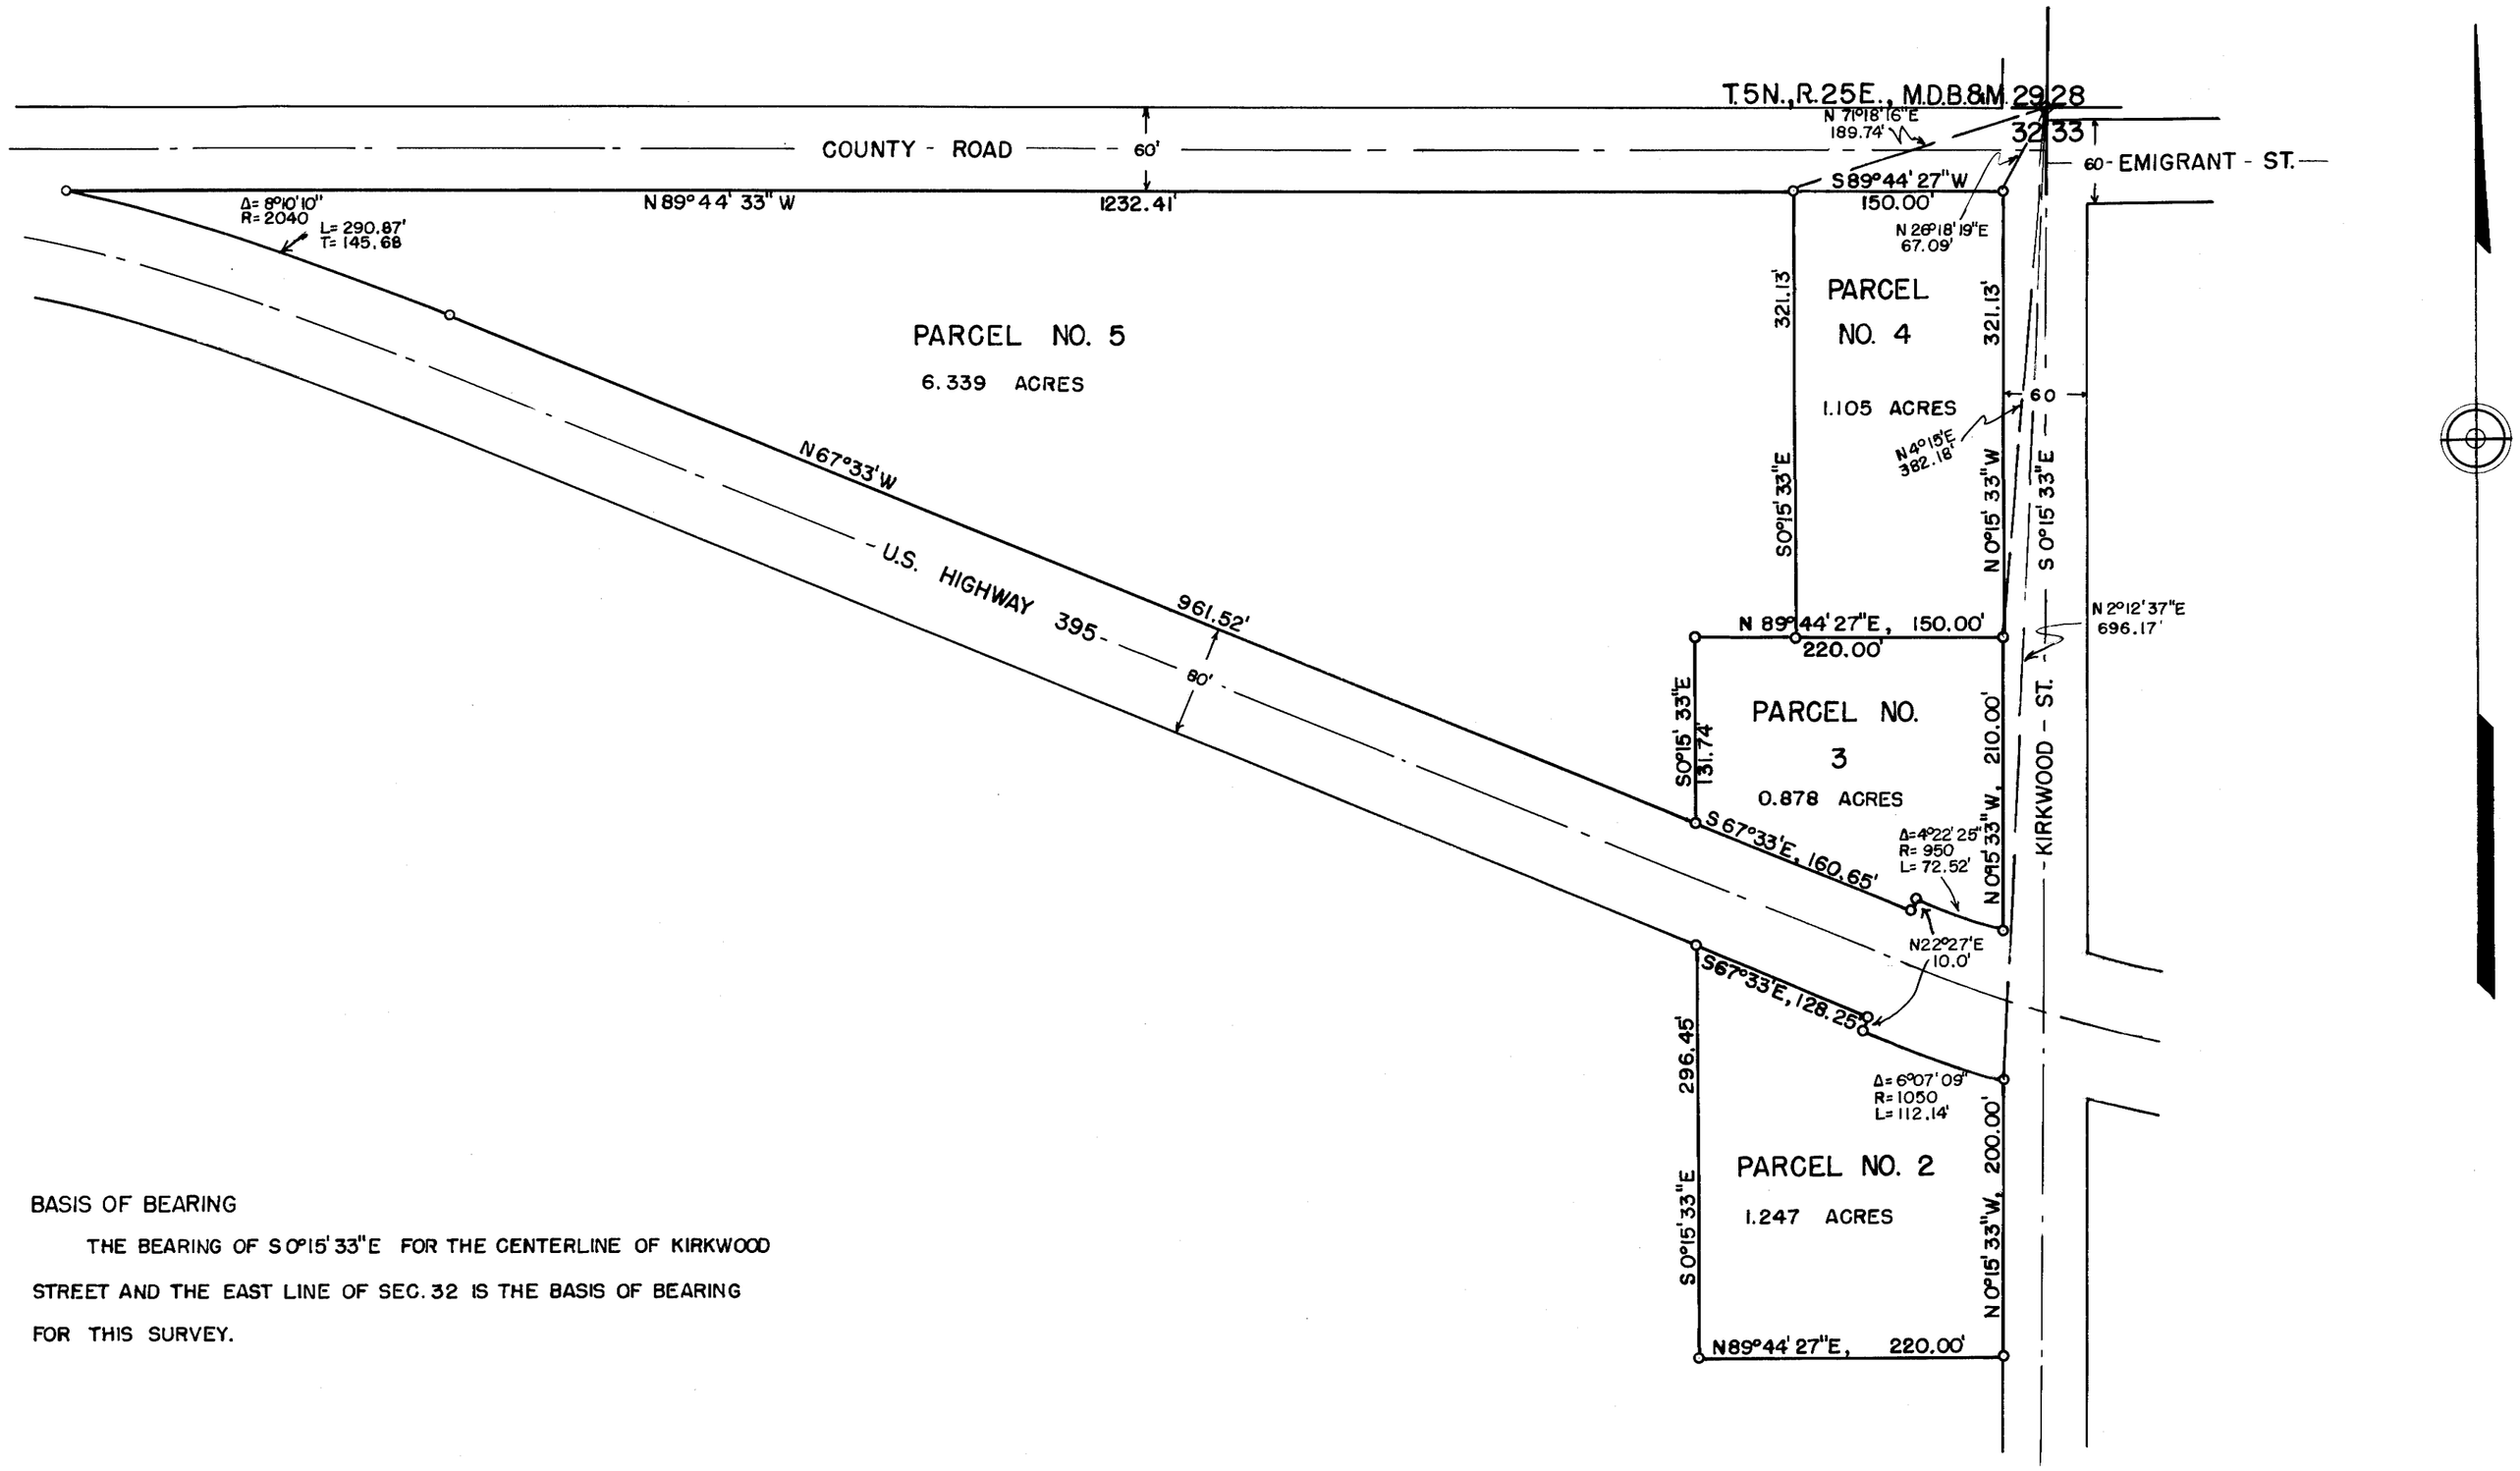

BASIS OF BEARING

THE BEARING OF S0°15'33"E FOR THE CENTERLINE OF KIRKWOOD STREET AND THE EAST LINE OF SEC. 32 IS THE BASIS OF BEARING FOR THIS SURVEY.

SURVEYOR'S CERTIFICATE

THIS MAP CORRECTLY REPRESENTS A SURVEY MADE BY ME, OR UNDER MY DIRECTION, IN CONFORMANCE WITH THE REQUIREMENTS OF CHAPTER 15 OF DIVISION 3 OF THE BUSINESS AND PROFESSIONS CODE AT THE REQUEST OF GLENN A. DEVENPECK ON THE 15TH OF MAY, 1964.

Walter G. Reid

WALTER G. REID, P.E.- R.E. 7522

COUNTY SURVEYOR'S CERTIFICATE

THIS MAP HAS BEEN EXAMINED FOR CONFORMANCE WITH THE REQUIREMENTS OF CHAPTER 15 OF DIVISION 3 OF THE BUSINESS AND PROFESSIONS CODE THIS _____ DAY OF _____, 1964.

COUNTY SURVEYOR

RECORDER'S CERTIFICATE

FILED FOR RECORD THIS 2nd DAY OF [illegible], 1964 AT 11:23 A.M. IN BOOK 1 OF MAPS ON PAGE 20 _____, AT THE REQUEST OF [illegible]

[illegible]

COUNTY RECORDER

RECORD OF SURVEY MAP

KIRKWOOD PROPERTY PARCELS

IN THE N 1/2 NE 1/4 SEC. 32

T.5N., R.25E., M.D.B.&M.

MONO COUNTY, CALIFORNIA

SCALE- 1"= 100'

0 25 50 100 200 300 400 500

WALTER G. REID, P.E.
R.E. 7522
VIRGINIA CITY, NEVADA